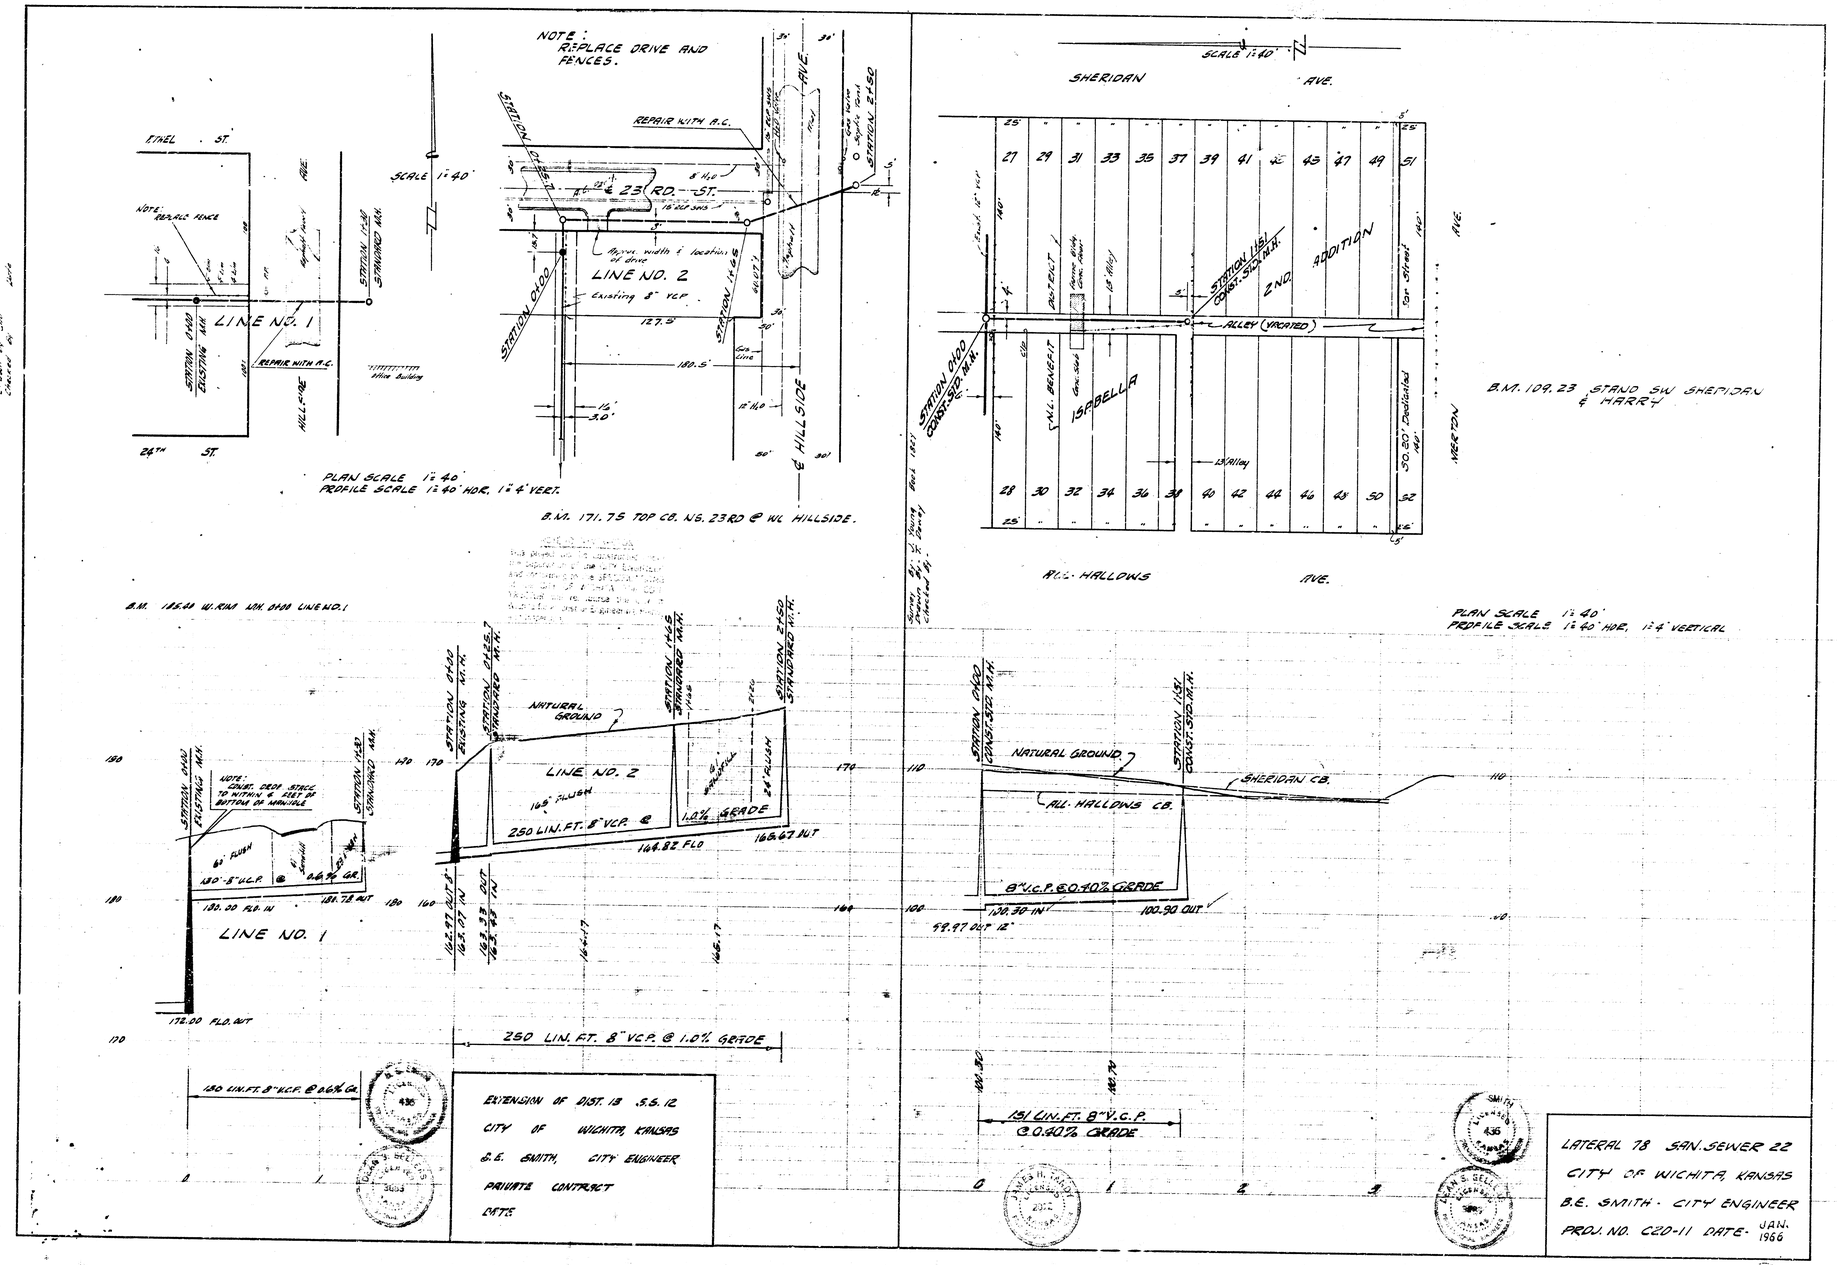
NOTE: REPLACE DRIVE AND FENCES.
SCALE 1"=40'
ETHEL ST.
NOTE: REPAIR FENCE
STATION 1+00 STANDARD W.H.
STATION 0+00 EXISTING W.H.
LINE NO. 1
REPAIR WITH A.C.
HILLSIDE AVE.
24TH ST.
STATION 0+00
STATION 1+48.5
STATION 2+50
REPAIR WITH A.C.
23RD ST.
LINE NO. 2
Approx. width & location of drive
Existing 8" V.C.P.
127.5'
180.5'
HILLSIDE AVE.
SHERIDAN AVE.
27 29 31 33 35 37 39 41 43 47 49 51
28 30 32 34 36 38 40 42 44 46 48 50 52
STATION 0+00 CONST. STD. W.H.
STATION 1+51 CONST. STD. W.H.
ALLEY (VACATED)
2ND ADDITION
ISABELLA
ALL HALLOWS AVE.
NORTON AVE.
B.M. 109.23 STAND SW SHERIDAN & HARRY
PLAN SCALE 1"=40'
PROFILE SCALE 1"=40' HOR. 1"=4' VERT.
B.M. 171.75 TOP CO. NG. 23RD & W. HILLSIDE.
B.M. 185.60 W. RIM W.H. 0+00 LINE NO. 1
NOTE: CONST. CROP STACK TO WITHIN 4 FEET OF BOTTOM OF MANHOLE
STATION 0+00 EXISTING W.H.
STATION 1+48.5 STANDARD W.H.
STATION 0+00 EXISTING W.H.
STATION 1+48.5 STANDARD W.H.
STATION 2+50 STANDARD W.H.
NATURAL GROUND
LINE NO. 2
16.6' FLUSH
250 LIN. FT. 8" V.C.P. @ 1.0% GRADE
164.82 FLD
166.67 INT
24" FLUSH
130' 8" V.C.P. @ 0.6% GR.
130.00 FLD. IN
131.78 OUT
LINE NO. 1
172.00 FLD. OUT
250 LIN. FT. 8" V.C.P. @ 1.0% GRADE
130 LIN. FT. 8" V.C.P. @ 0.6% GR.
PLAN SCALE 1"=40'
PROFILE SCALE 1"=40' HOR. 1"=4' VERTICAL
STATION 0+00 CONST. STD. W.H.
STATION 1+51 CONST. STD. W.H.
NATURAL GROUND
SHERIDAN C.B.
ALL HALLOWS C.B.
8" V.C.P. @ 0.40% GRADE
100.30 IN
100.90 OUT
99.97 OUT 12"
151 LIN. FT. 8" V.C.P. @ 0.40% GRADE
EXTENSION OF DIST. 13 S.S. 12
CITY OF WICHITA, KANSAS
B.E. SMITH, CITY ENGINEER
PRIVATE CONTRACT
DATE
LATERAL 78 SAN. SEWER 22
CITY OF WICHITA, KANSAS
B.E. SMITH - CITY ENGINEER
PROJ. NO. C20-11 DATE- JAN. 1966

0 11 37 (18)