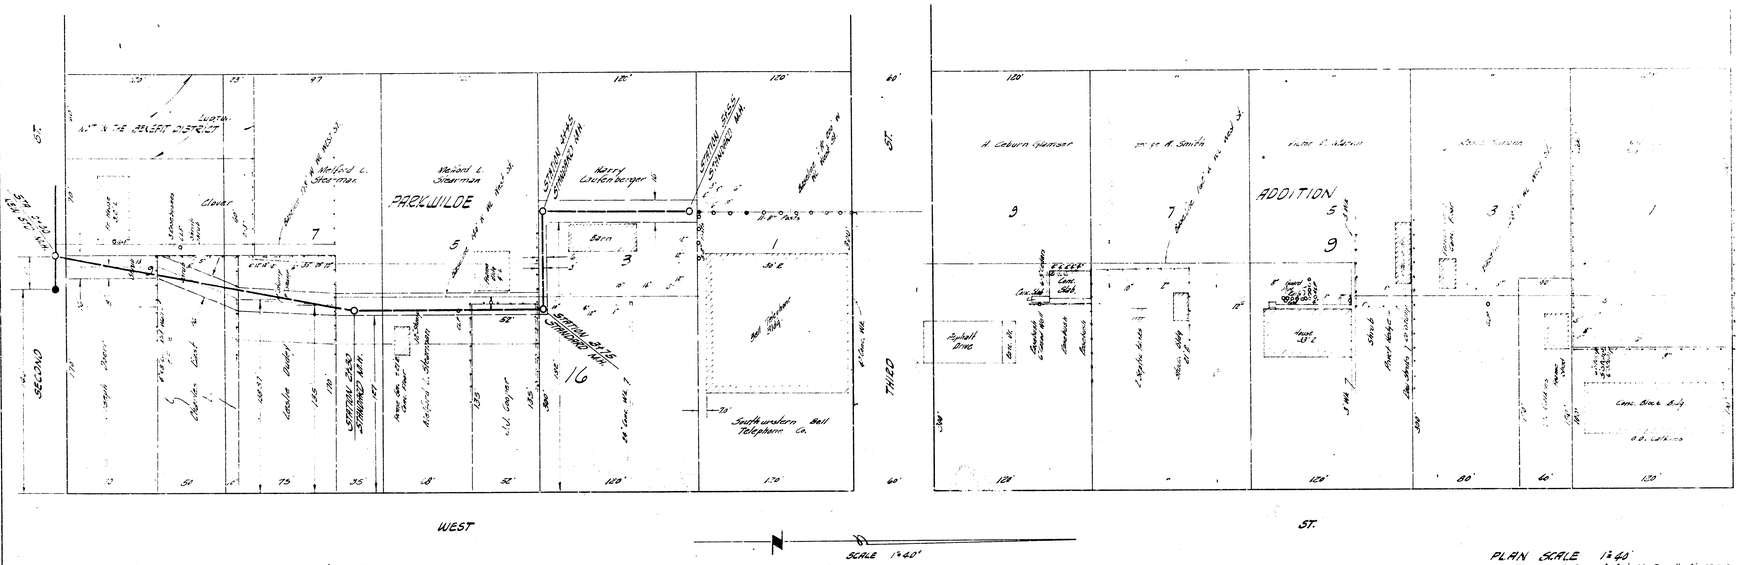

B.M. 118.69 STAND. NE COR 2ND & WEST

PLAN SCALE 1"=40'
PROFILE SCALE 1"=40' HOR. 1"=4 FEET.

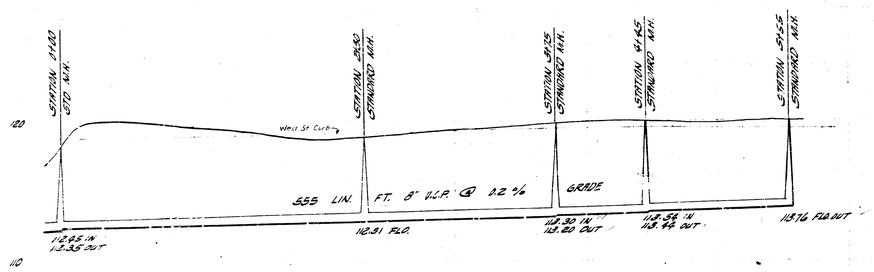

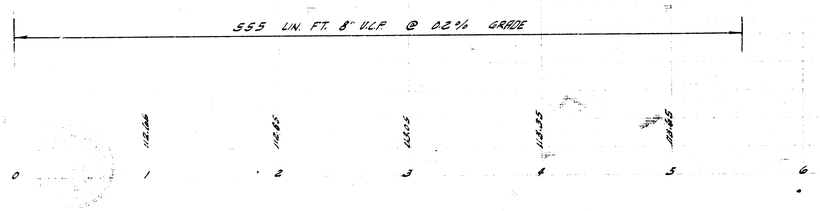

LAT. 81 SUB. 5 SAN. SEWER 22
CITY OF WICHITA, KANSAS
B.E. SMITH CITY ENGINEER
PROJ. NO. 628-99 DATE- MAR. 1960