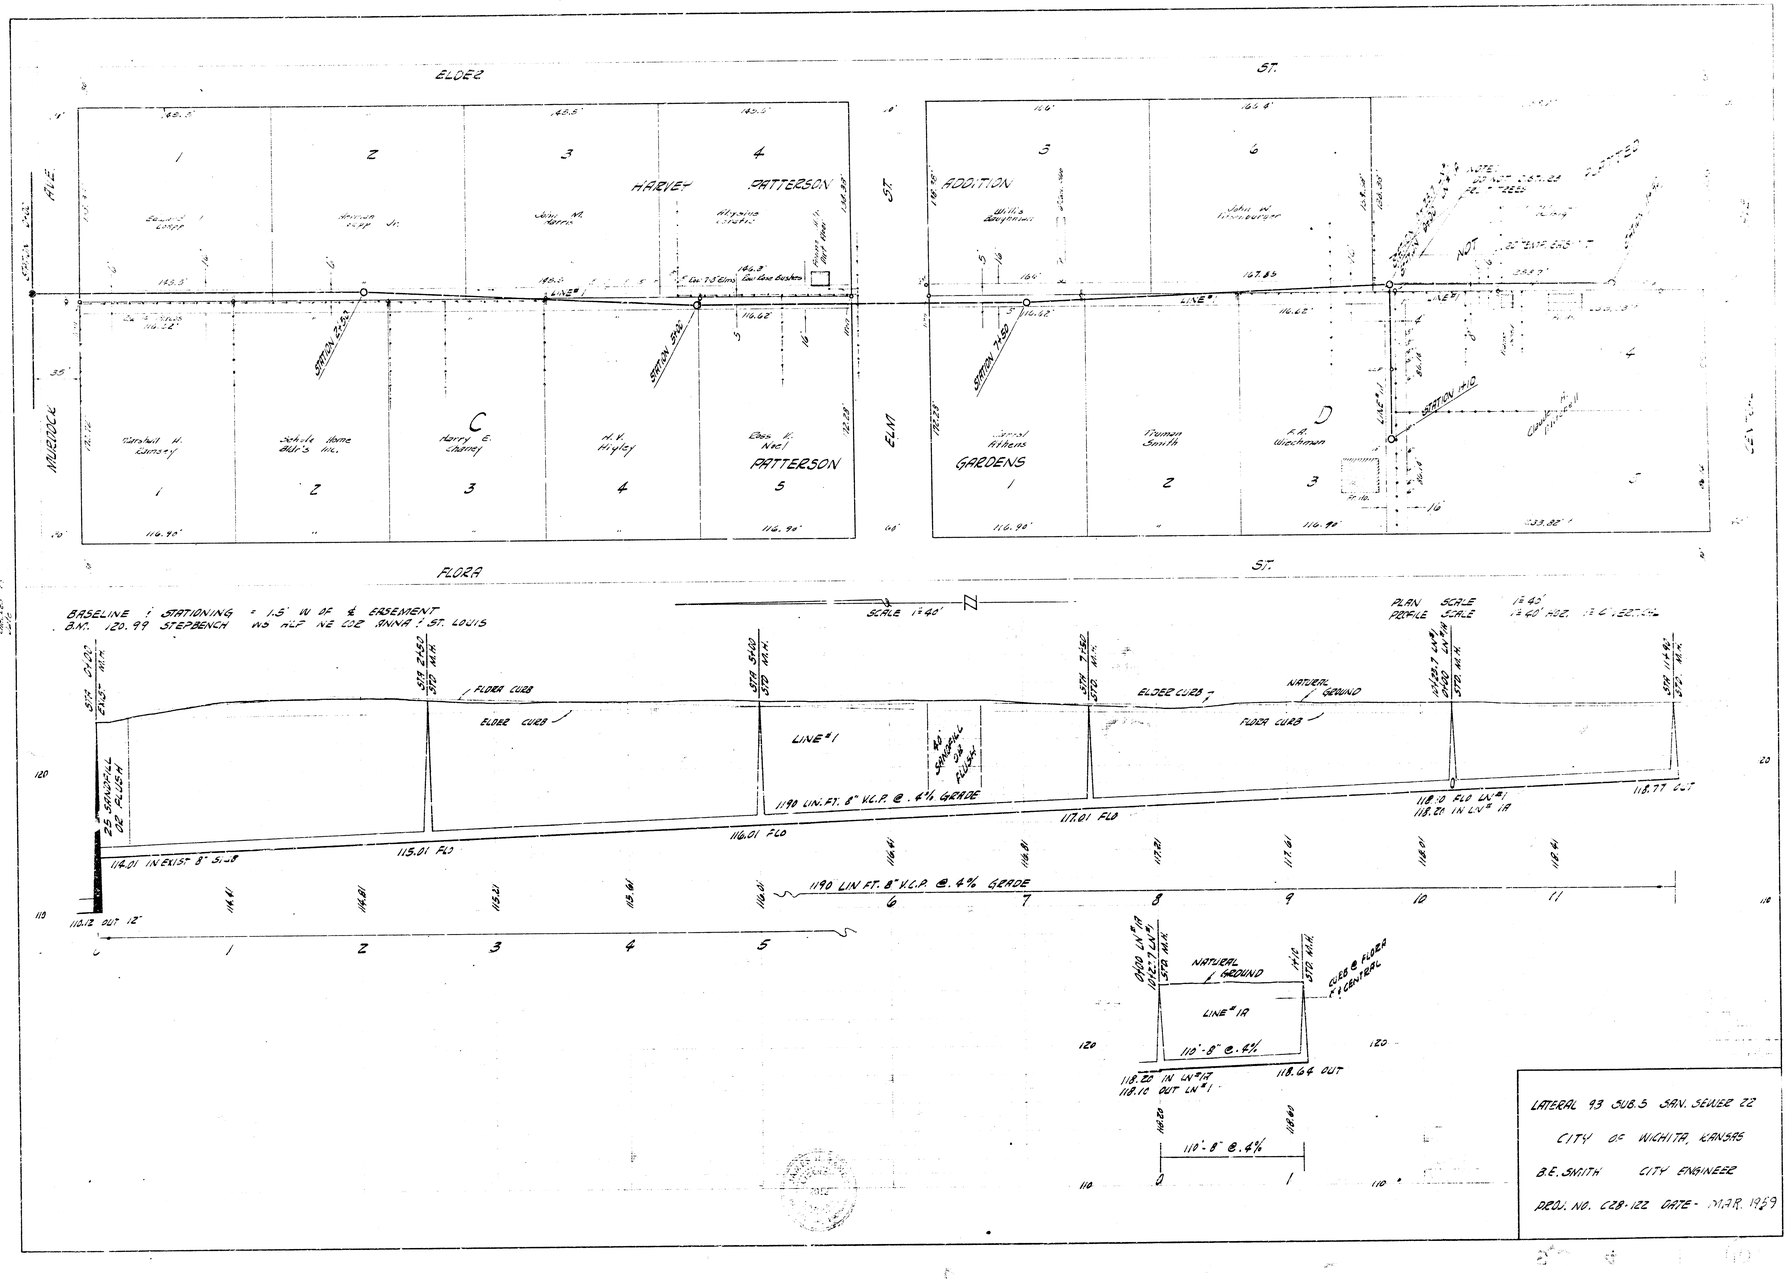
ELDER ST.
FLORA ST.
MURDOCK AVE.
ELM ST.
HARVEY PATTERSON
ADDITION
GARDENS
PATTERSON
C
D
STATION 2+50
STATION 5+00
STATION 7+50
STATION 11+10
LINE #1
LINE #1A
BASELINE & STATIONING = 1.5' W OF ℄ EASEMENT
B.M. 120.99 STEPBENCH WS HLP NE COR ANNA & ST. LOUIS
SCALE 1"=40'
PLAN SCALE 1"=40'
PROFILE SCALE 1"=40' HOR. 1"=6' VERTICAL
FLORA CURB
ELDER CURB
NATURAL GROUND
25 SANDFILL OR FLUSH
40' SANDFILL OR FLUSH
1190 LIN. FT. 8" V.C.P. @ .4% GRADE
114.01 IN EXIST 8" SLUB
115.01 FLO
116.01 FLO
117.01 FLO
118.10 FLO LN #1
118.20 IN LN #1A
118.77 OUT
110.12 OUT 12"
110'-8" @ .4%
118.20 IN LN #1A
118.10 OUT LN #1
118.64 OUT
CURB @ FLORA & CENTRAL
LATERAL 93 SUB. 5 SAN. SEWER 22
CITY OF WICHITA, KANSAS
B.E. SMITH CITY ENGINEER
PROJ. NO. C28-122 DATE - MAR. 1959