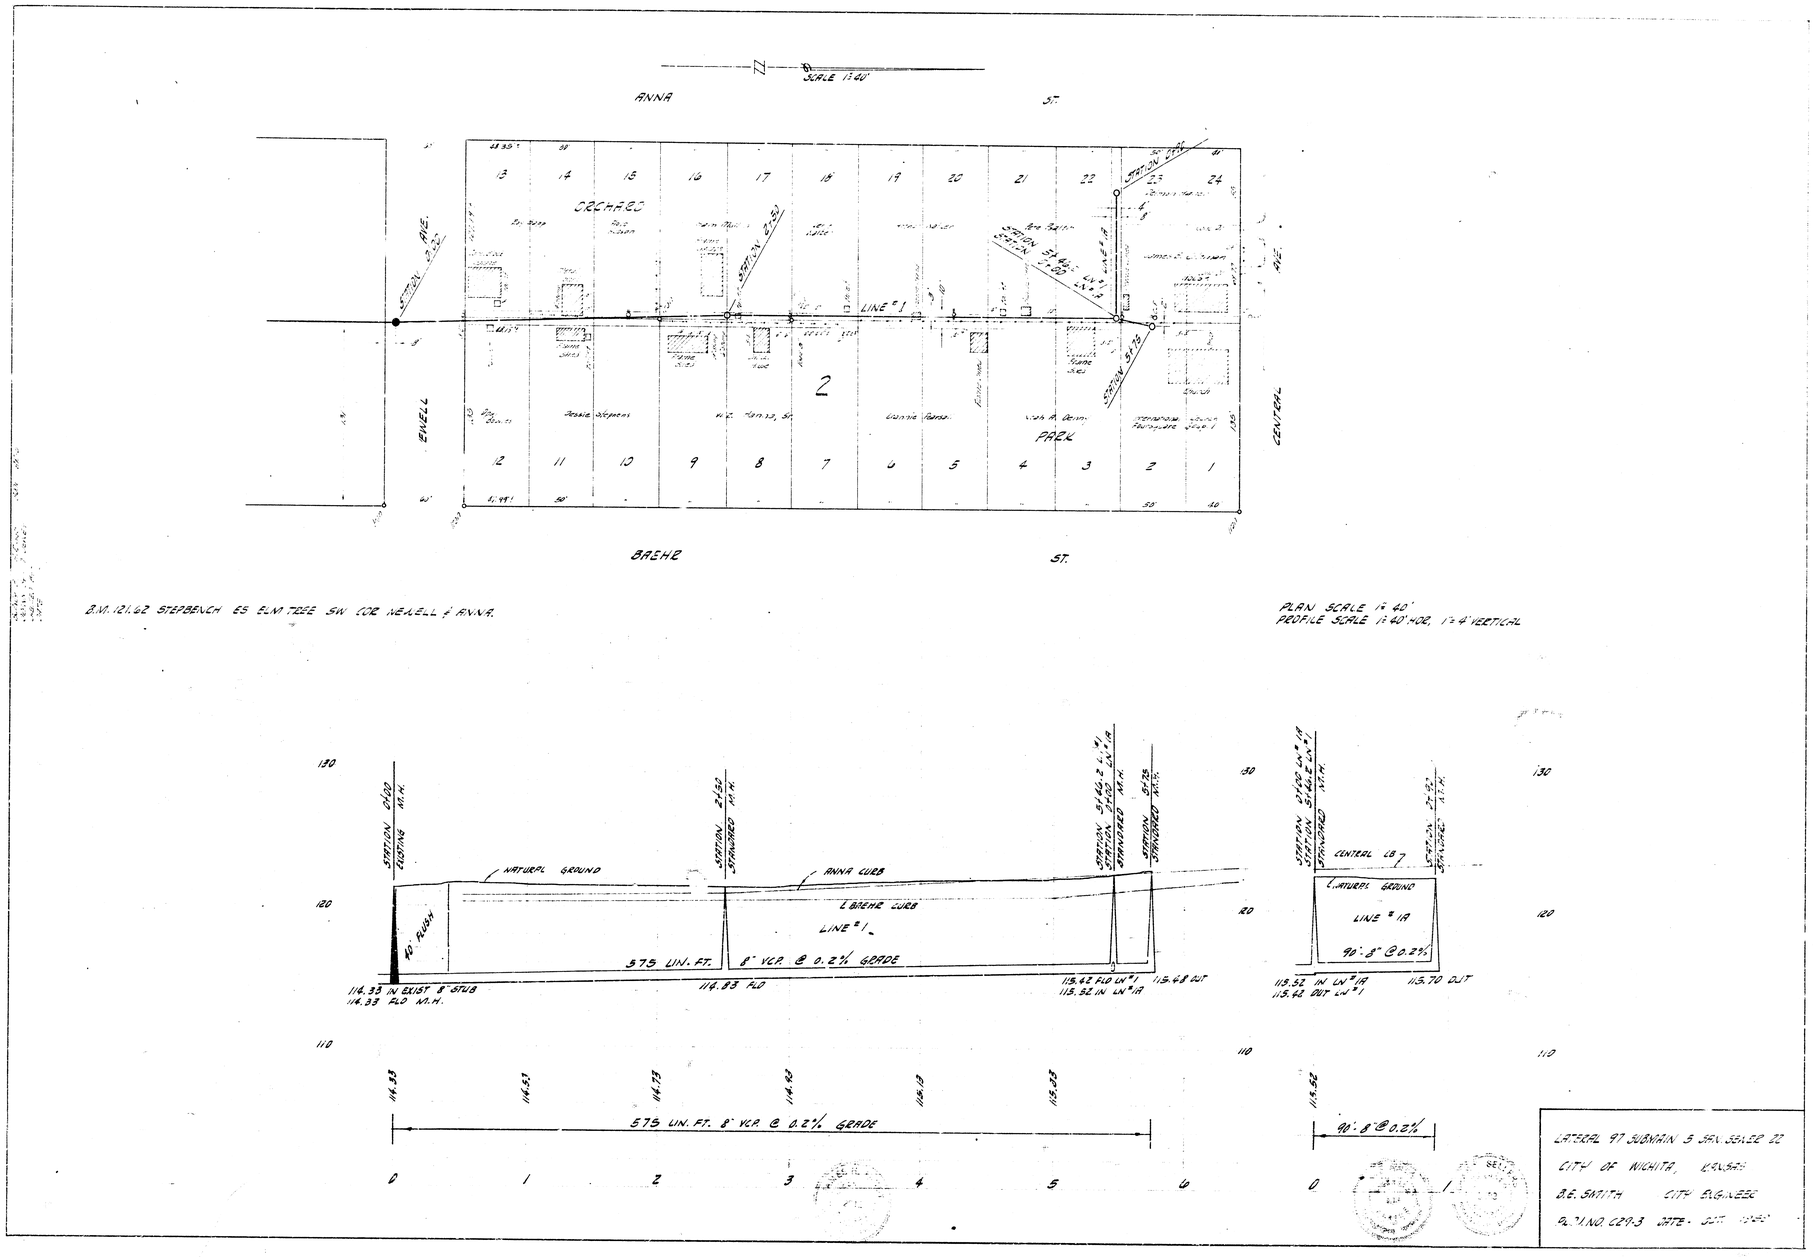

LATERAL 97 SUBMAIN 5 SAN. SEWER 22
CITY OF WICHITA, KANSAS
B.E. SMITH CITY ENGINEER
PL. NO. C29-3 DATE - OCT. 1965