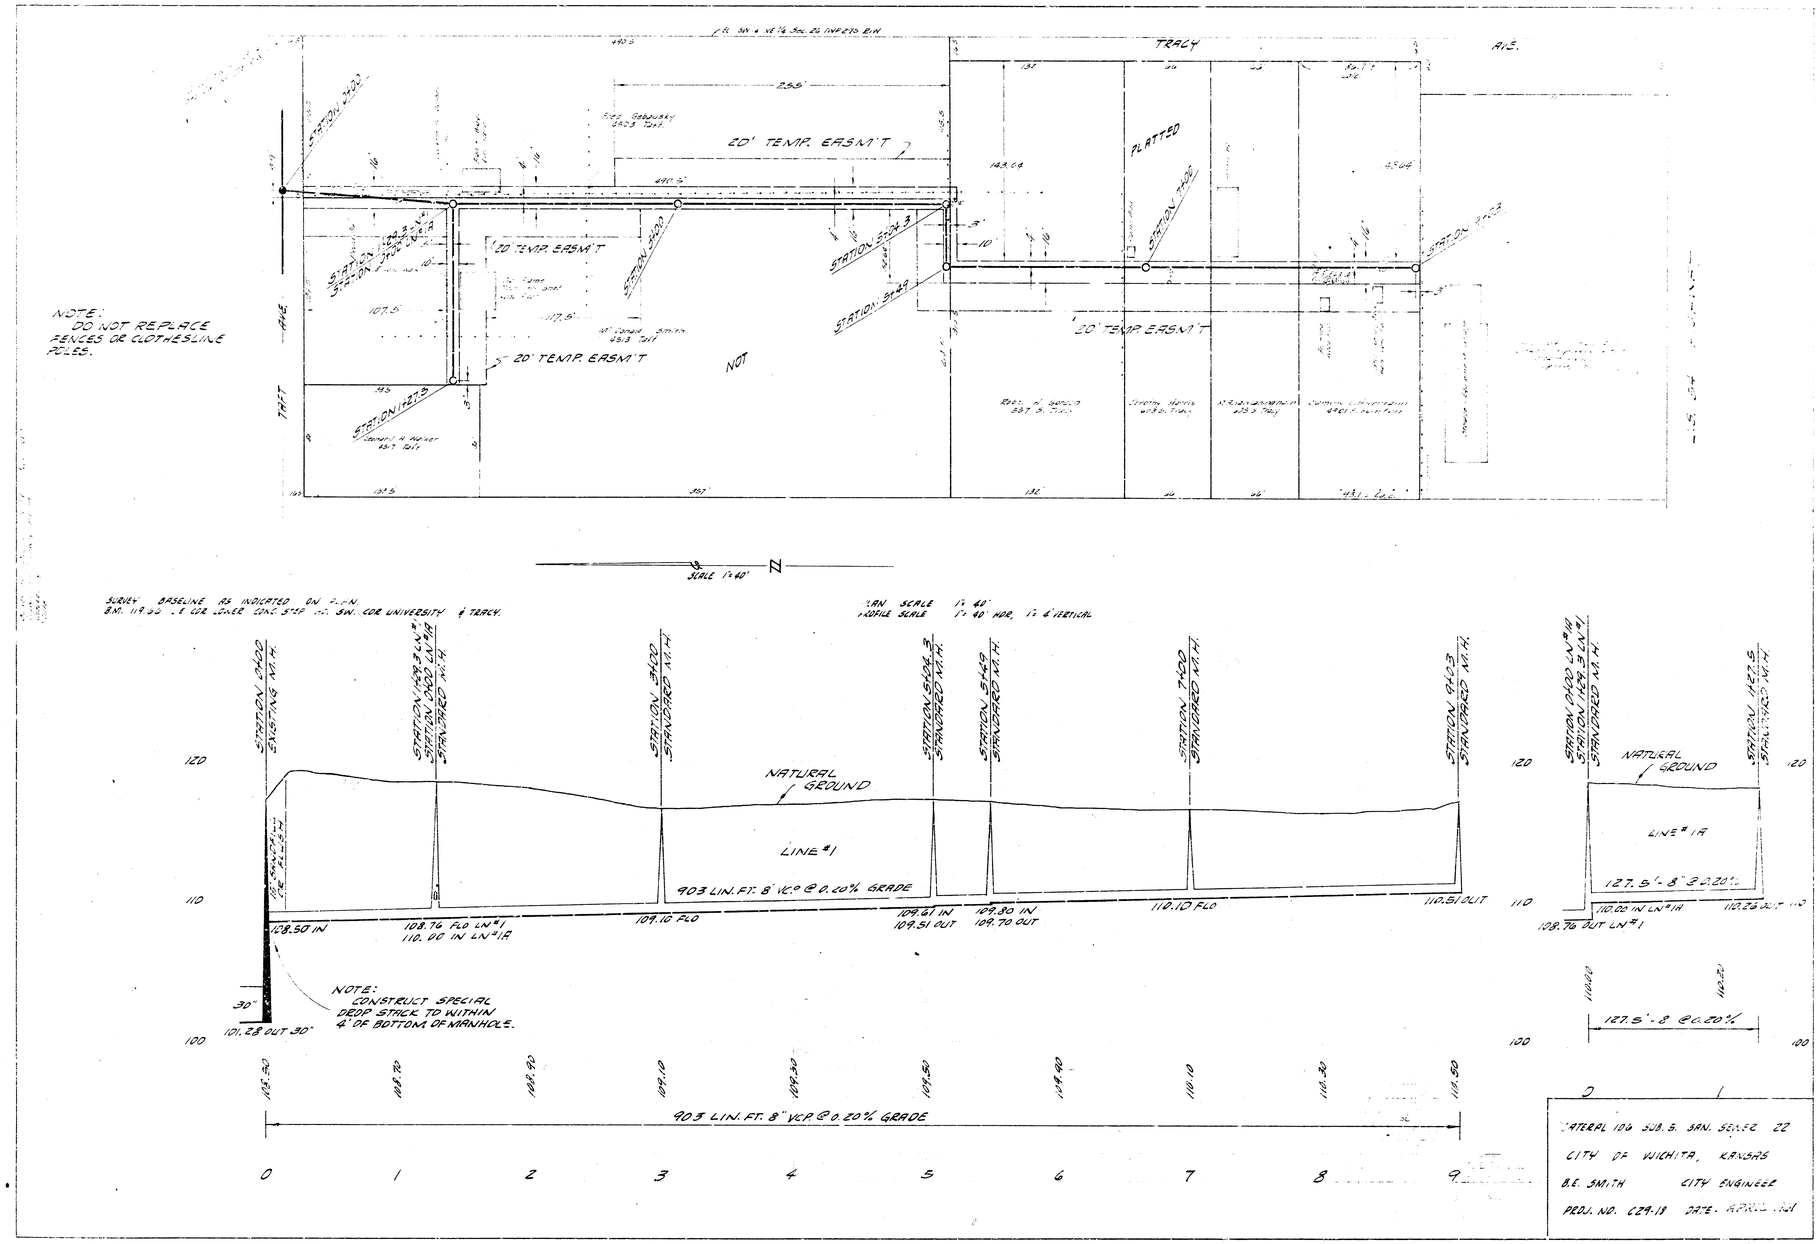

LATERAL 106 SUB. S. SAN. SEWER 22
CITY OF WICHITA, KANSAS
B.E. SMITH CITY ENGINEER
PROJ. NO. C29-18 DATE: APRIL 1961