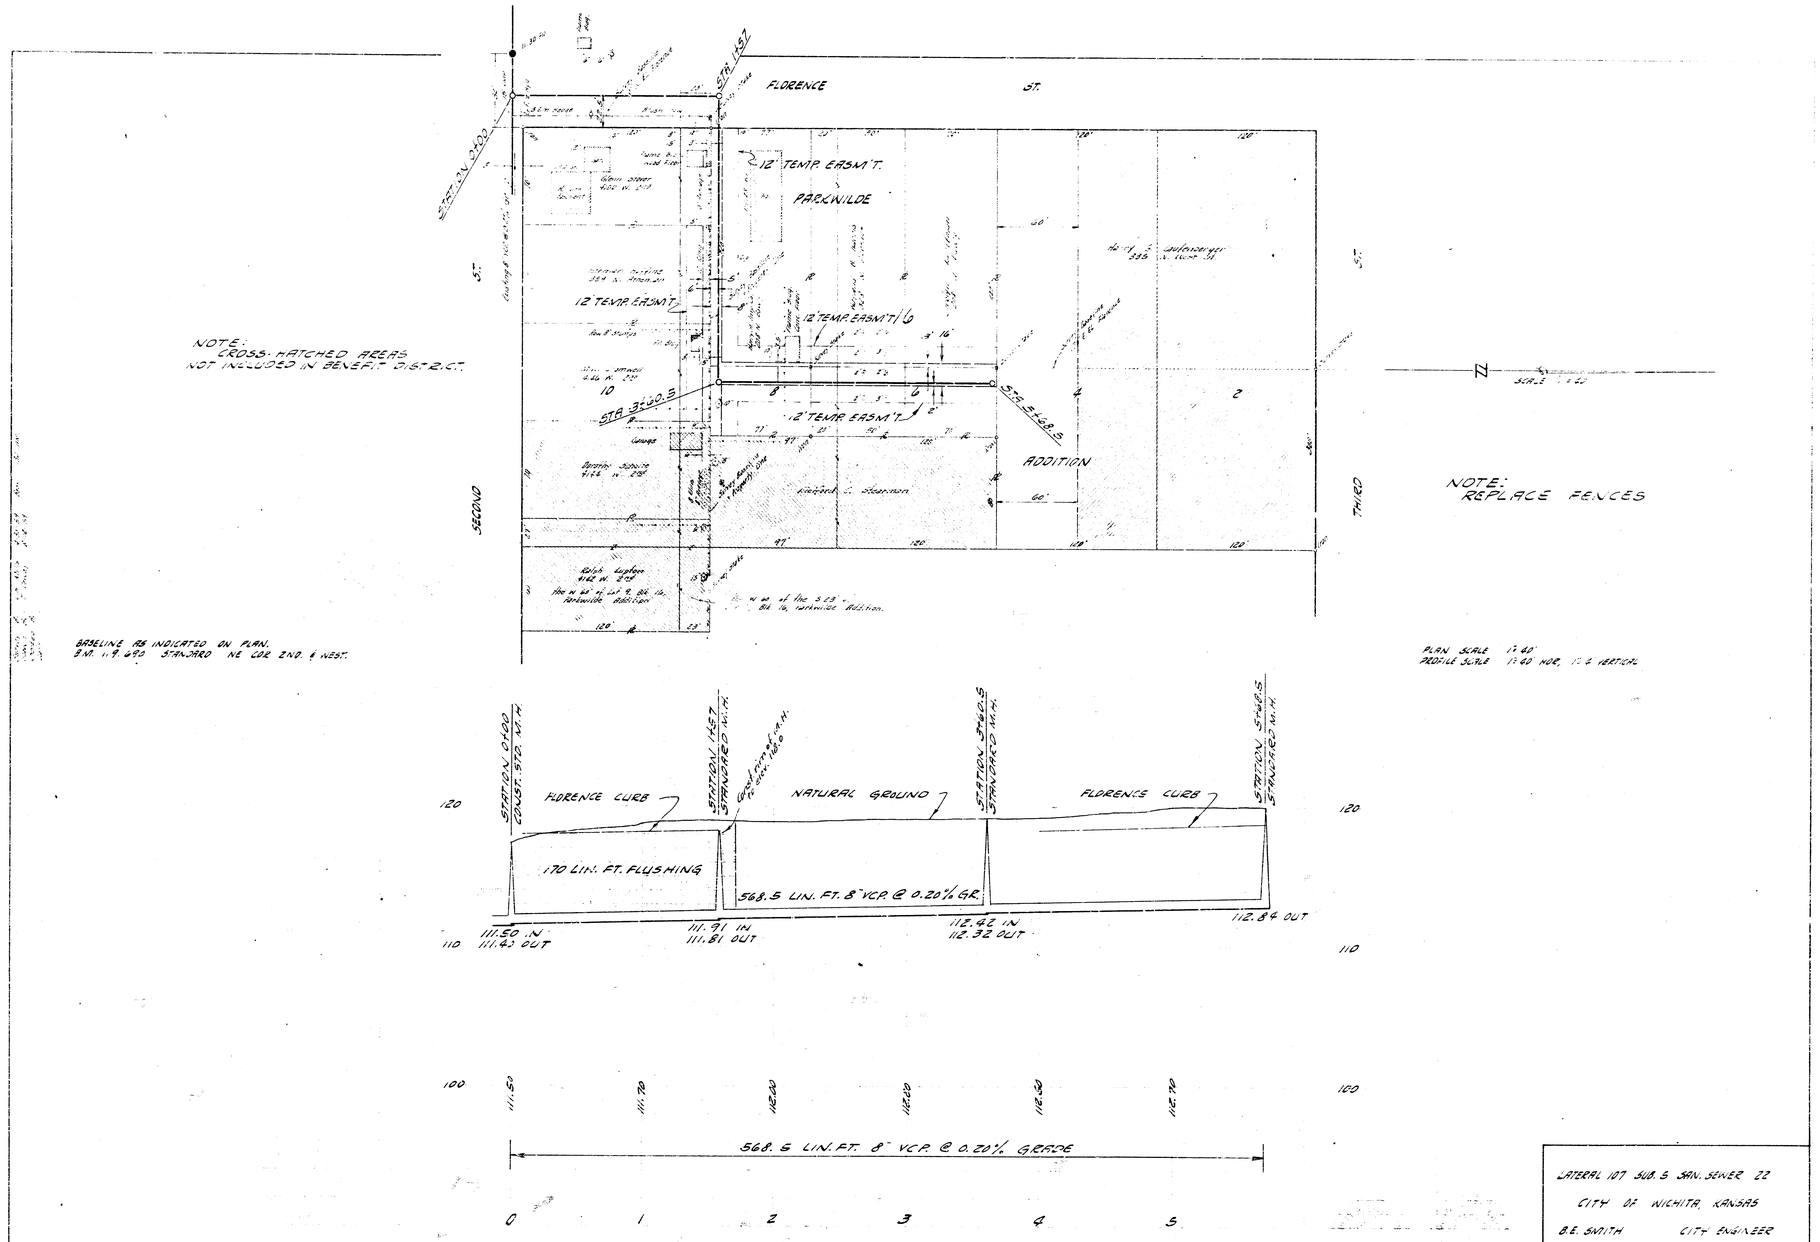

LATERAL 107, SUB. 5 SAN. SEWER 22

CITY OF WICHITA, KANSAS

B.E. SMITH CITY ENGINEER

PROJ. NO. 629-19 DATE: JAN. 1961