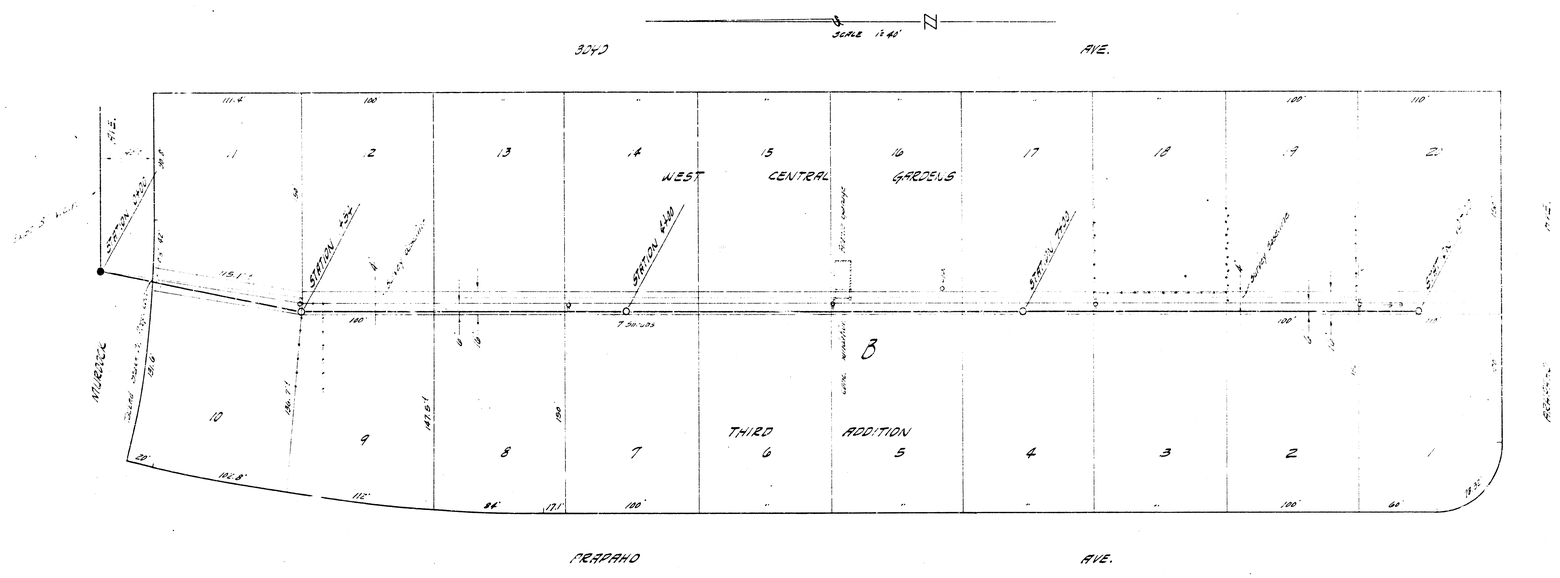

B.M. 124.35 S.W. COR. CONC. PORCH, 40' 6000 W. WILDCOCK (HIGHEST SECTION OF PORCH)

PLAN SCALE 1"=60'
PROFILE SCALE 1"=40' HOR. 1"=4' VERTICAL

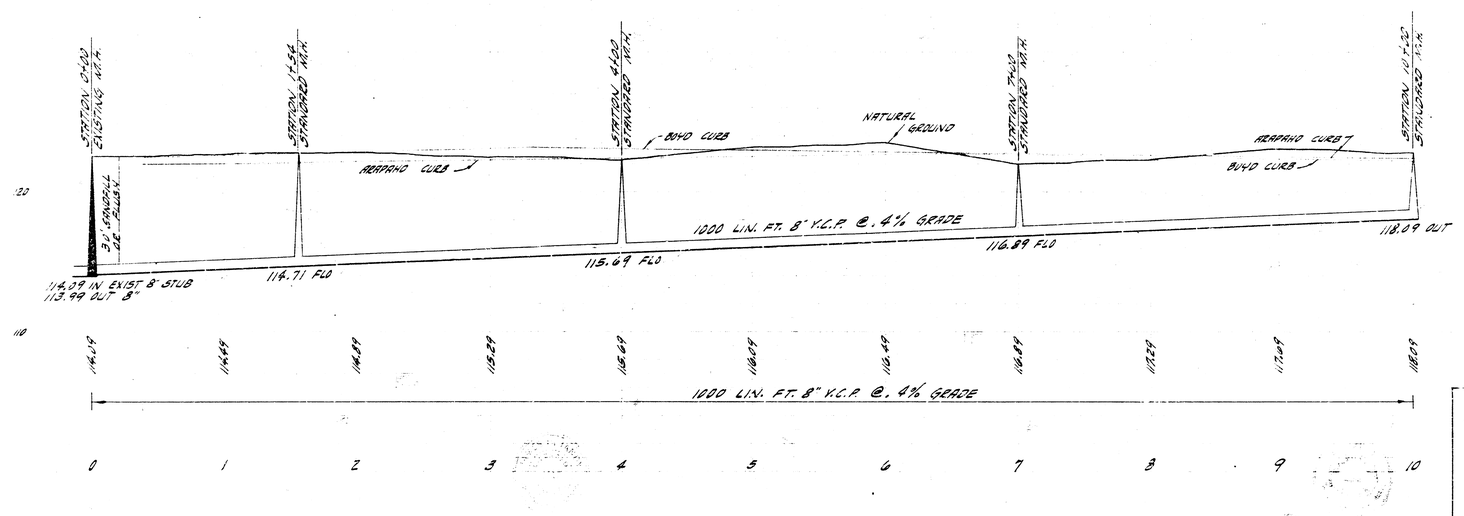

LATERAL 115 SUB. 5 SAN. SEWER 22
CITY OF WICHITA, KANSAS
B.E. SMITH CITY ENGINEER
PROJ. NO. C29-48 DATE - [illegible]