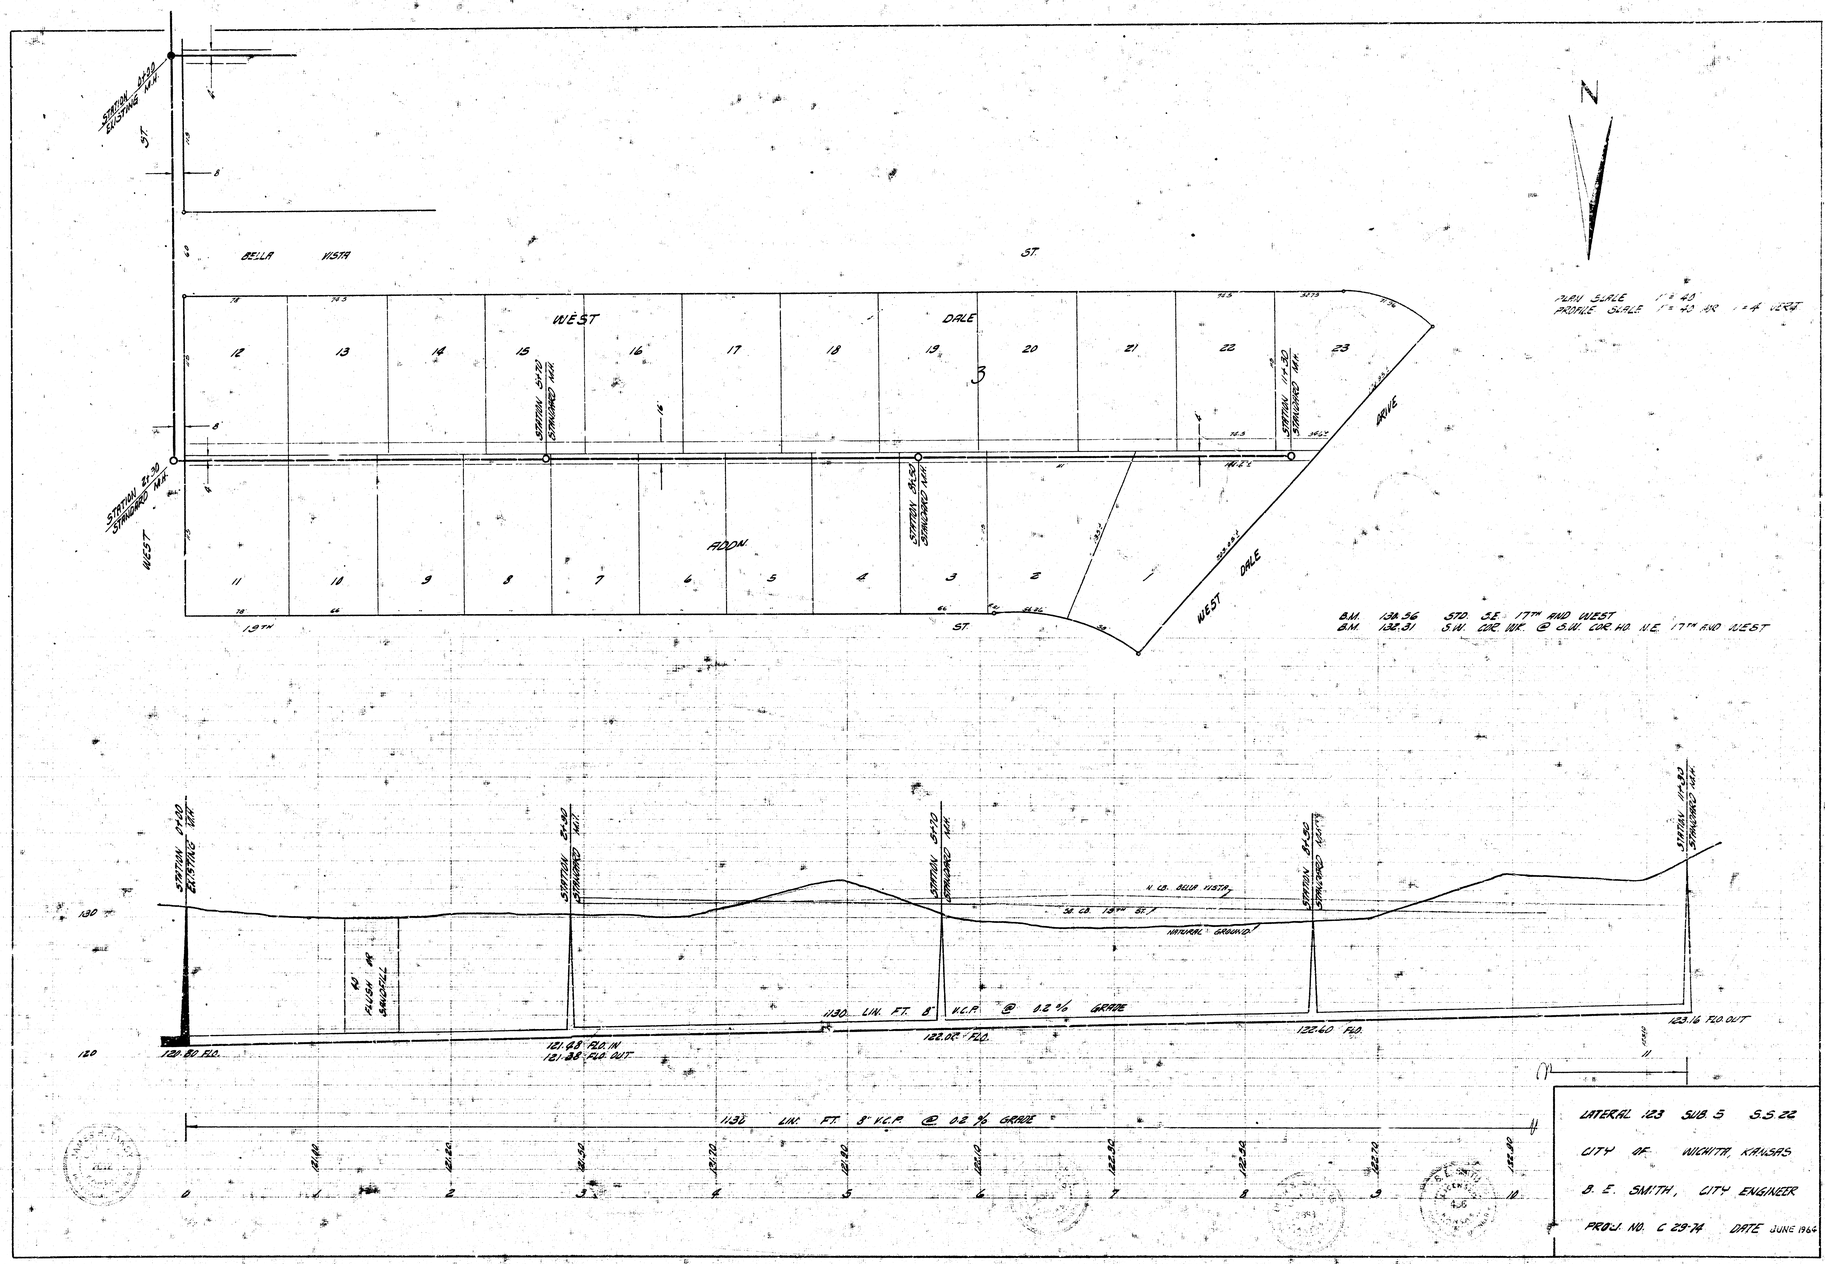

STATION 0+00
EXISTING MH
5TH ST.
BELLA VISTA ST.
WEST DALE
STATION 5+21
STANDARD MH
STATION 11+30
STANDARD MH
STATION 0+30
STANDARD MH
STATION 8+56
STANDARD MH
ADDN
WEST DALE AVE
19TH ST.
WEST DALE
N
PLAN SCALE 1" = 40'
PROFILE SCALE 1" = 40' HOR. 1" = 4' VERT.
B.M. 134.56 STD. S.E. 17TH AND WEST
B.M. 132.31 S.W. COR. WK. @ S.W. COR. HD. N.E. 17TH AND WEST
STATION 0+00 EXISTING MH
STATION 5+21 STANDARD MH
STATION 8+56 STANDARD MH
STATION 11+30 STANDARD MH
N. CO. BELLA VISTA
S. CO. 19TH ST.
NATURAL GROUND
40' FILLED WITH SANITARY FILL
1130 LIN. FT. 8" V.C.P. @ 0.2 % GRADE
130
120
124.80 F.G.
121.48 F.G. IN
121.38 F.G. OUT
122.08 F.G.
122.60 F.G.
123.16 F.G. OUT
1130 LIN. FT. 8" V.C.P. @ 0.2 % GRADE
0+00
1+00
2+00
3+00
4+00
5+00
6+00
7+00
8+00
9+00
10+00
11+00
LATERAL 123 SUB 5 S.S. 22
CITY OF WICHITA, KANSAS
B. E. SMITH, CITY ENGINEER
PROJ. NO. C 29-74 DATE JUNE 1964

9 10 5 2