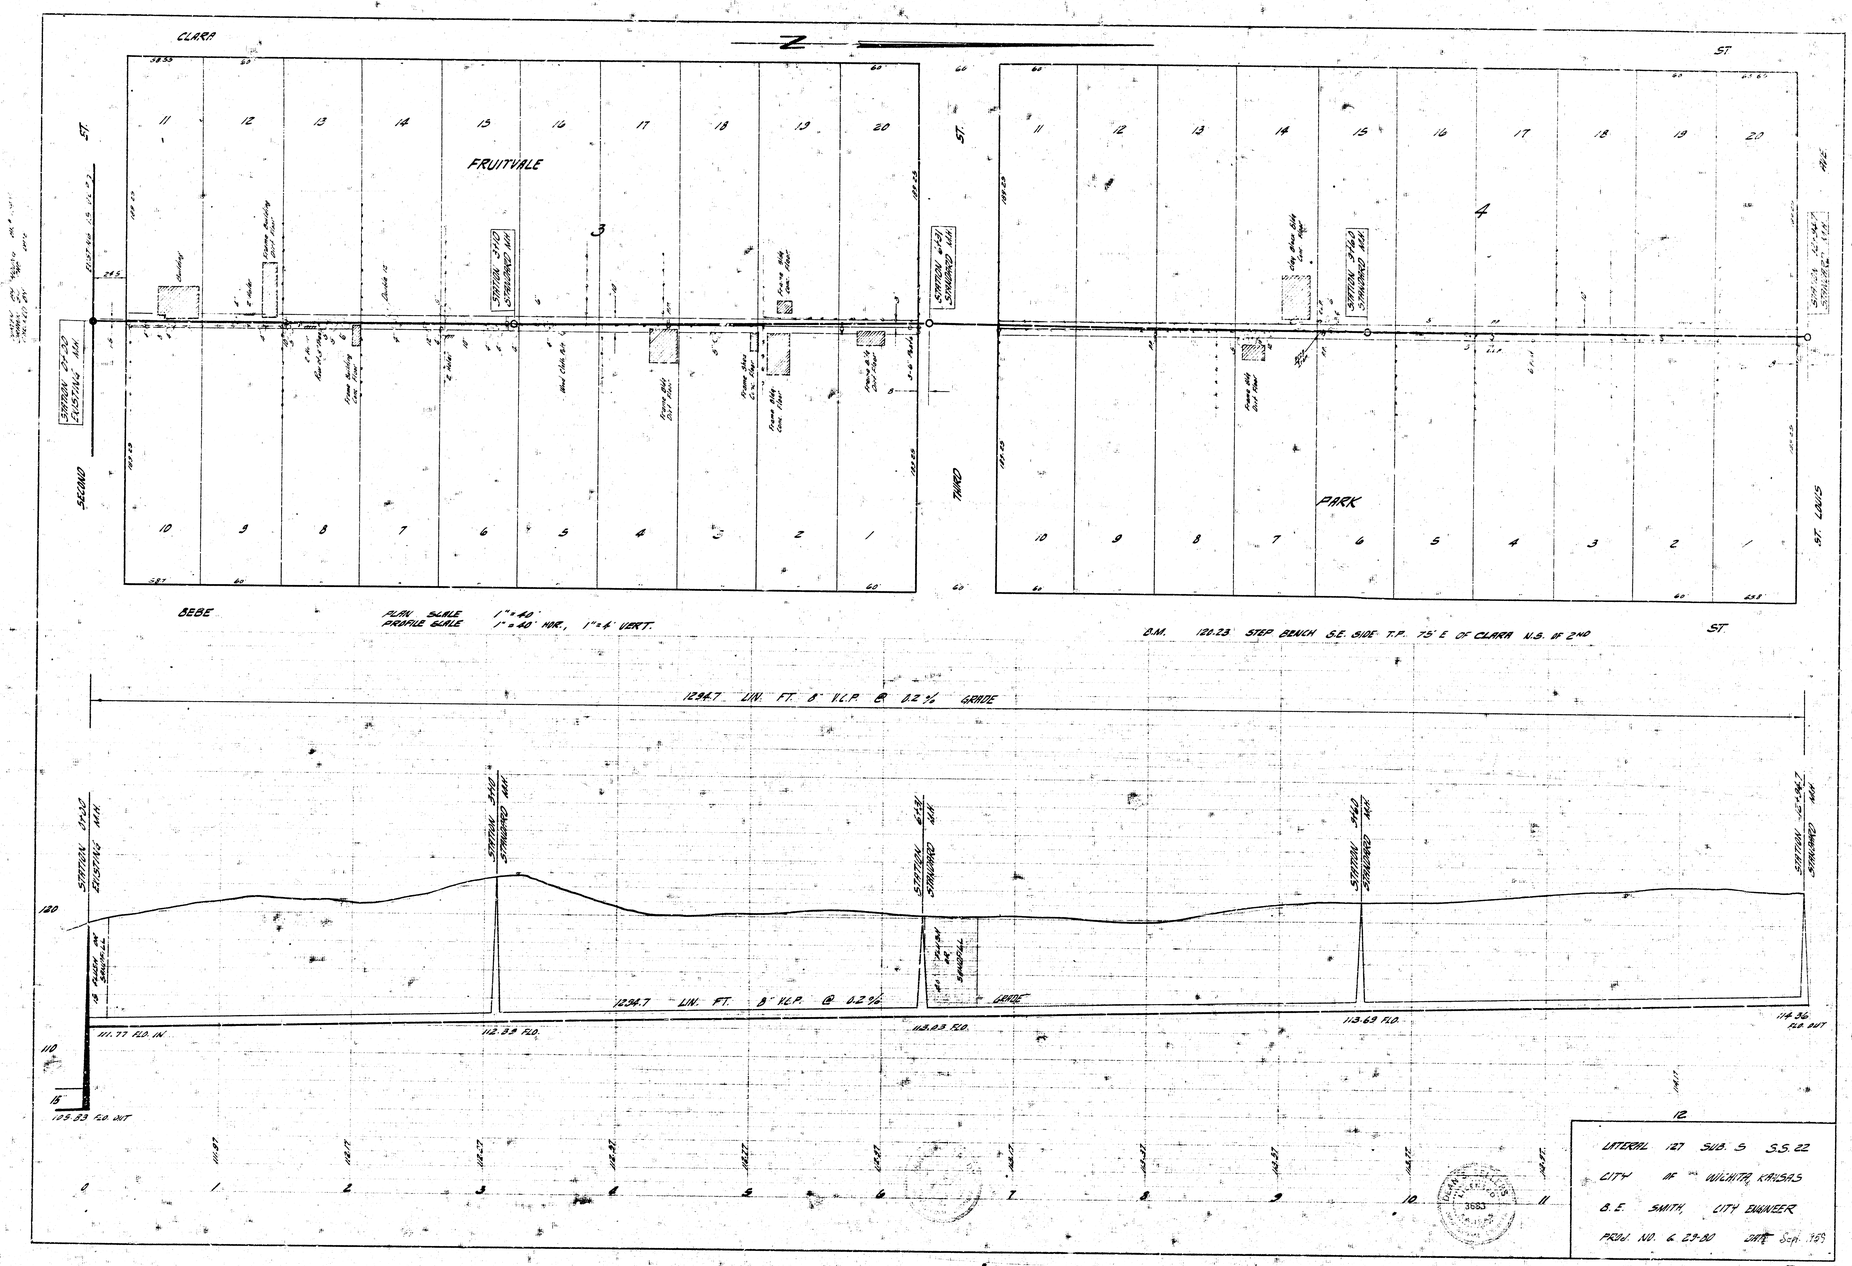
CLARA
ST.
FRUITVALE
PARK
SECOND
THIRD
ST. LOUIS
BEBE
PLAN SCALE 1"=40'
PROFILE SCALE 1"=40' HOR., 1"=4' VERT.
O.M. 120.23 STEP BENCH S.E. SIDE T.P. 75' E OF CLARA N.S. OF 2ND
1294.7 LIN. FT. 8" V.C.P. @ 0.2% GRADE
111.77 FLD. IN
112.39 FLD.
113.03 FLD.
113.69 FLD.
114.36 FLD. OUT
105.83 FLD. OUT
LATERAL 127 SUB. 5 S.S. 22
CITY OF WICHITA, KANSAS
B.E. SMITH, CITY ENGINEER
PROJ. NO. 6 29-80 DATE Sep. 1959