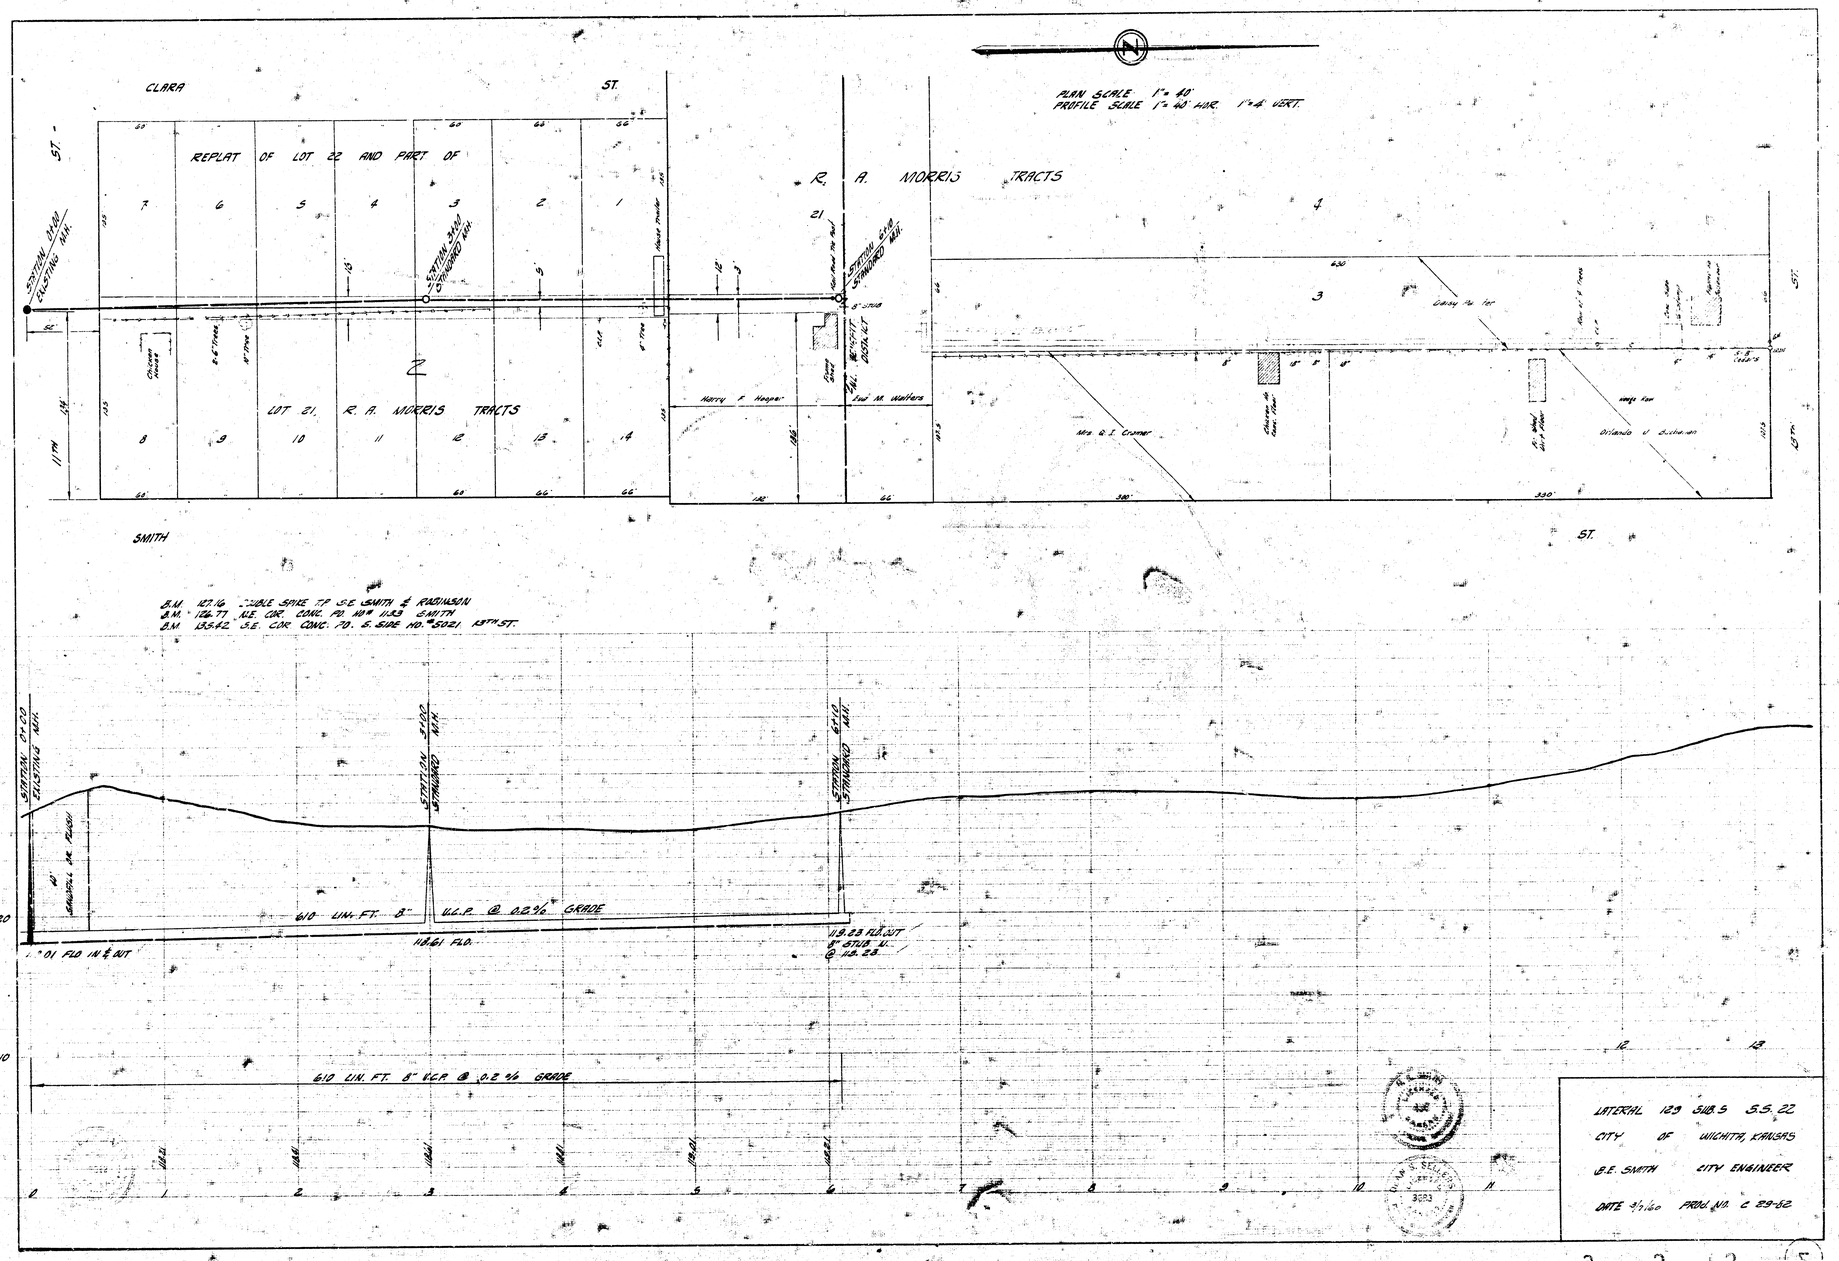
CLARA ST.
REPLAT OF LOT 22 AND PART OF
R. A. MORRIS TRACTS
LOT 21, R. A. MORRIS TRACTS
PLAN SCALE 1" = 40'
PROFILE SCALE 1" = 40' HOR. 1" = 4' VERT.
SMITH ST.
610 LIN. FT. 8" V.C.P. @ 0.2% GRADE
610 LIN. FT. 8" V.C.P. @ 0.2% GRADE
LATERAL 129 SUB. 5 S.S. 22
CITY OF WICHITA, KANSAS
B.E. SMITH CITY ENGINEER
DATE 4/1/60 PROJ. NO. C 29-52