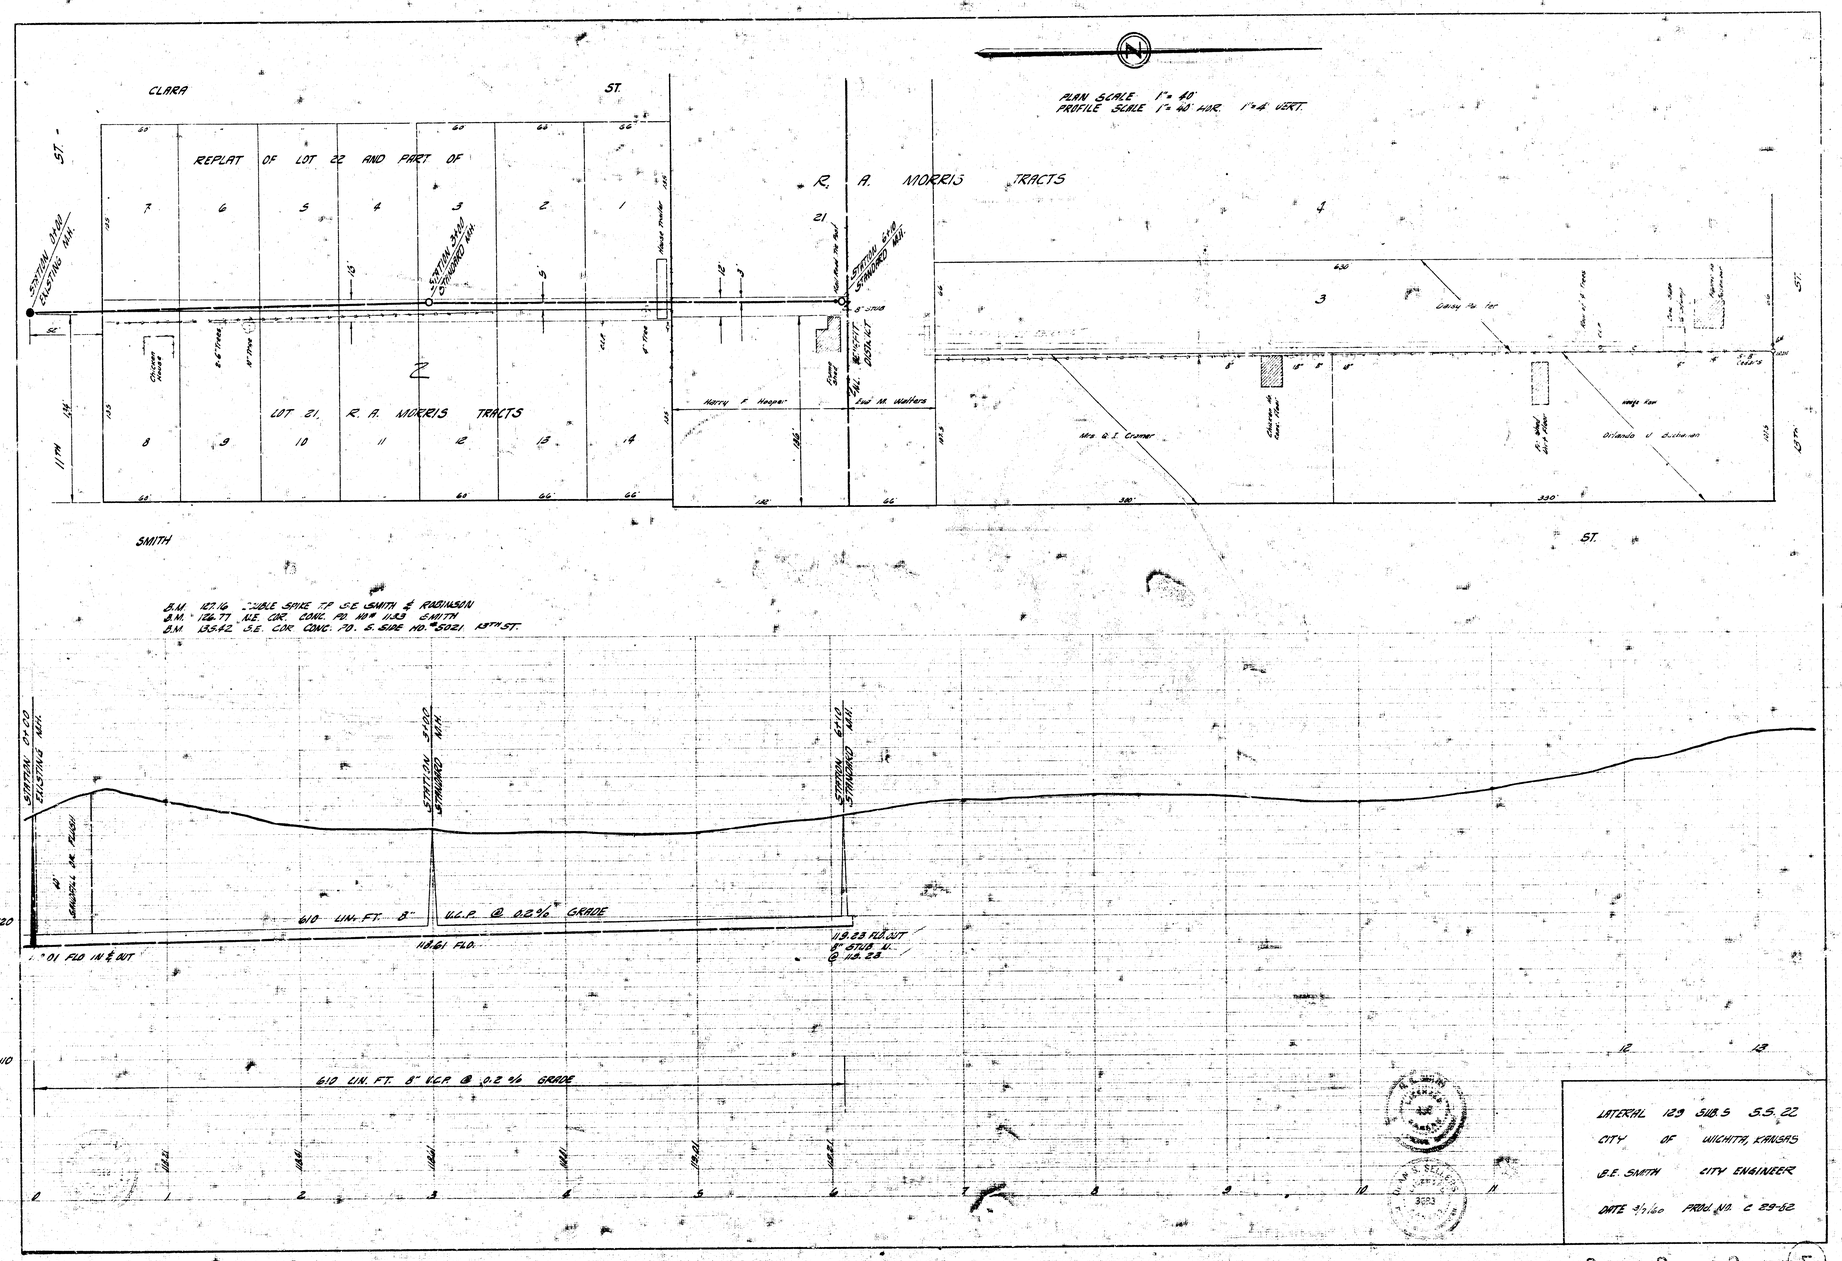

CLARA
ST.
PLAN SCALE 1" = 40'
PROFILE SCALE 1" = 40' HOR. 1" = 4' VERT.
REPLAT OF LOT 22 AND PART OF
R. A. MORRIS TRACTS
LOT 21, R. A. MORRIS TRACTS
SMITH
ST.
B.M. 127.16 DOUBLE SPIKE T.P. S.E. SMITH & ROBINSON
B.M. 126.77 N.E. COR. CONC. PO. NO. 1133 SMITH
B.M. 135.42 S.E. COR. CONC. PO. S. SIDE NO. 5021 13TH ST.
610 LIN. FT. 8" V.C.P. @ 0.2% GRADE
118.61 FLD.
119.23 FLD. OUT
610 LIN. FT. 8" V.C.P. @ 0.2% GRADE
LATERAL 129 SUB. 5 S.S. 22
CITY OF WICHITA, KANSAS
B.E. SMITH CITY ENGINEER
DATE 3/7/60 PROJ. NO. C 29-62