NOTE:
REPLACE FENCES
& CLOTHESLINE POLES.

NOTE:
SHADED AREAS REPRESENT PERMANENT EASEMENTS. CROSS-HATCHED AREAS REPRESENT TEMPORARY EASEMENTS.

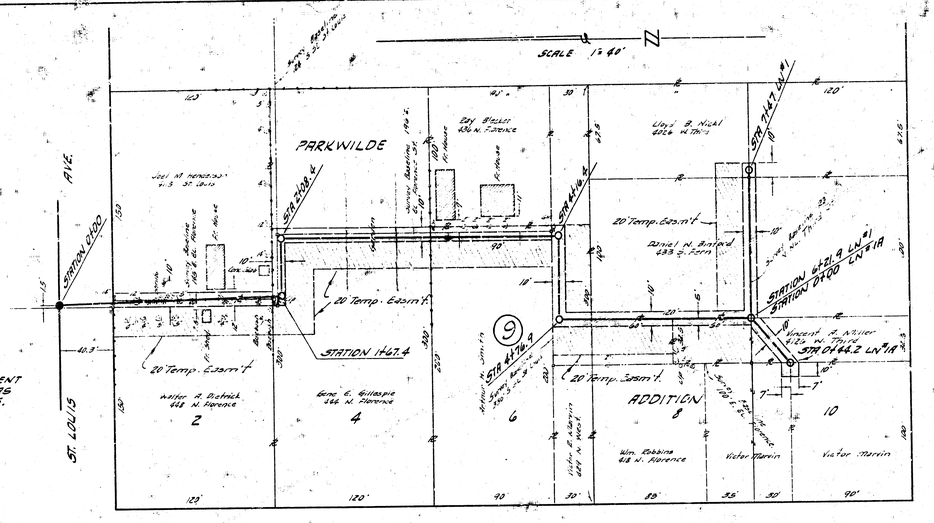

FLORENCE ST.

S.W. 120.34 STEP BENCH N.S. H.L.P. & E. FLORENCE & ST. LOUIS

PLAN SCALE 1:40'
PROFILE SCALE 1:40' HOR. 1:4' VERTICAL.

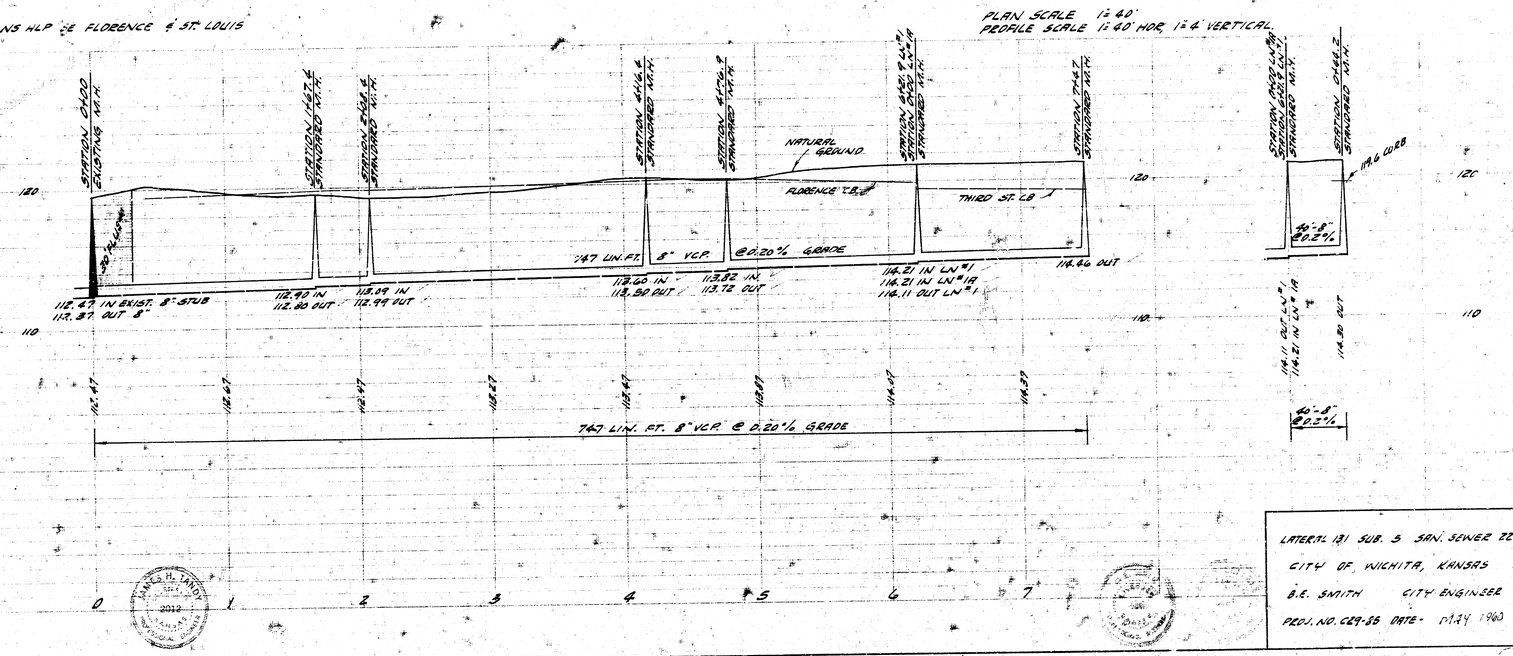

LATERAL 131 SUB. 5 SAN. SEWER 22
CITY OF WICHITA, KANSAS
B.E. SMITH CITY ENGINEER
PROJ. NO. 629-85 DATE- 11-14-1960