

NOTE: TO CONTRACTOR
Replace all fences

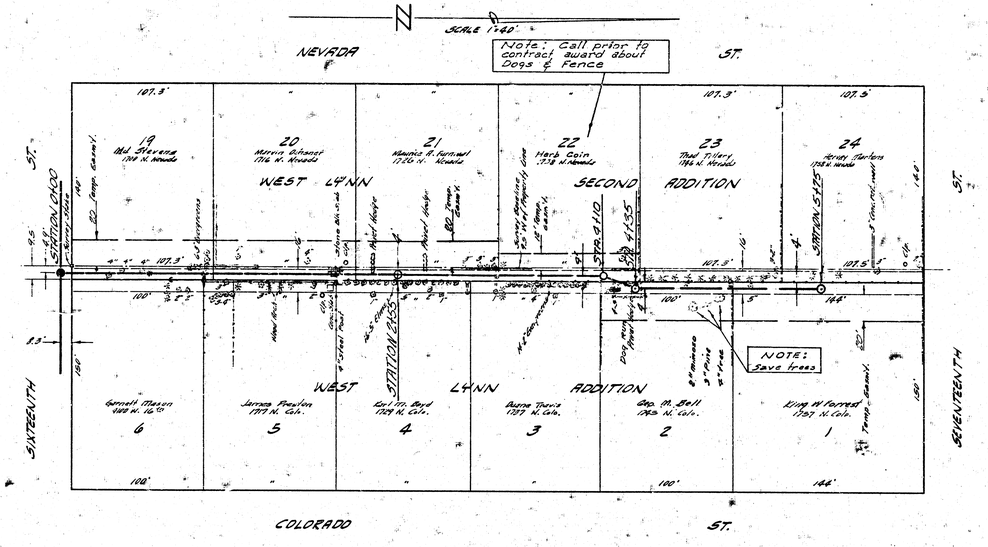

SURVEY BASELINE AS INDICATED ON PLAN.
B.M. 127.91 N. RIM M.H. AT STATION 0+00.

PLAN SCALE 1"= 40'
PROFILE SCALE 1"= 40' HOR. 1"= 4' VERTICAL.

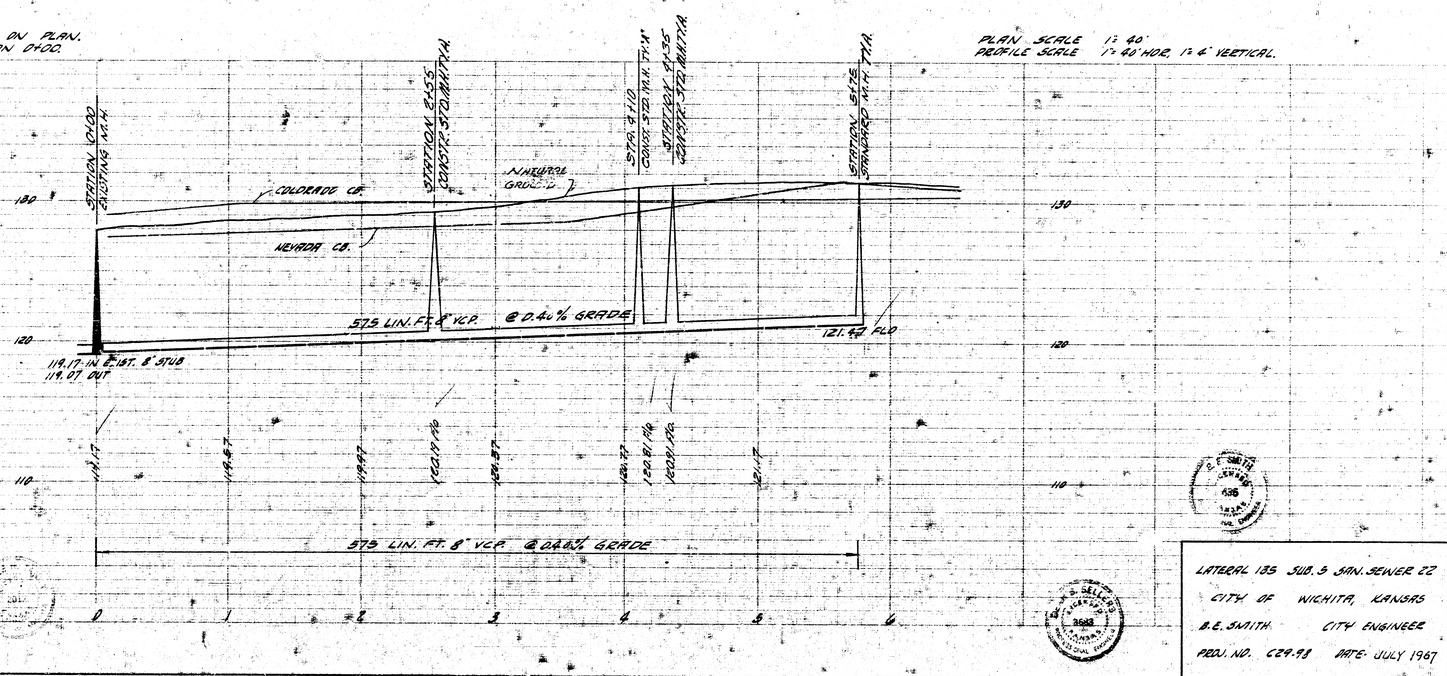

LATERAL 135 SUB. 3 SAN. SEWER 22
CITY OF WICHITA, KANSAS
A.E. SMITH CITY ENGINEER
PROJ. NO. C29.98 DATE: JULY 1967

STATE OF KANSAS 435 REGISTERED ENGINEER
STATE OF KANSAS 2663 REGISTERED LAND SURVEYOR