
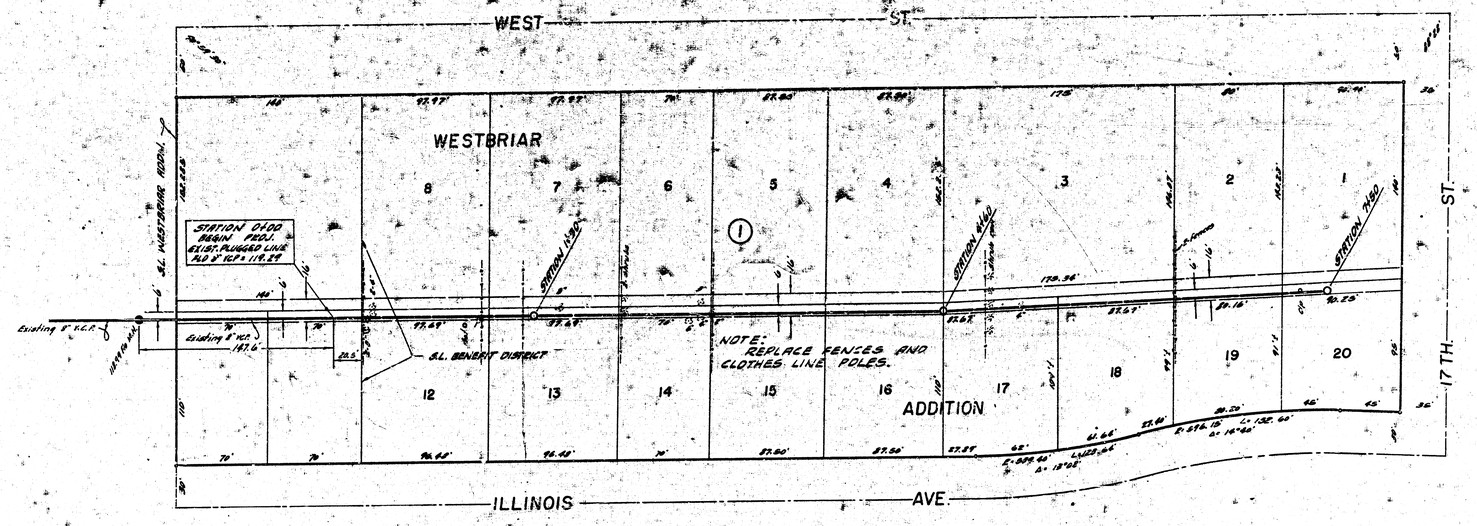


PLAN SCALE 1"= 40'
PROFILE SCALE 1"= 40' HOR., 1"= 4' VERTICAL

B.M. 130.559 STANDARD SE. 17TH & WEST

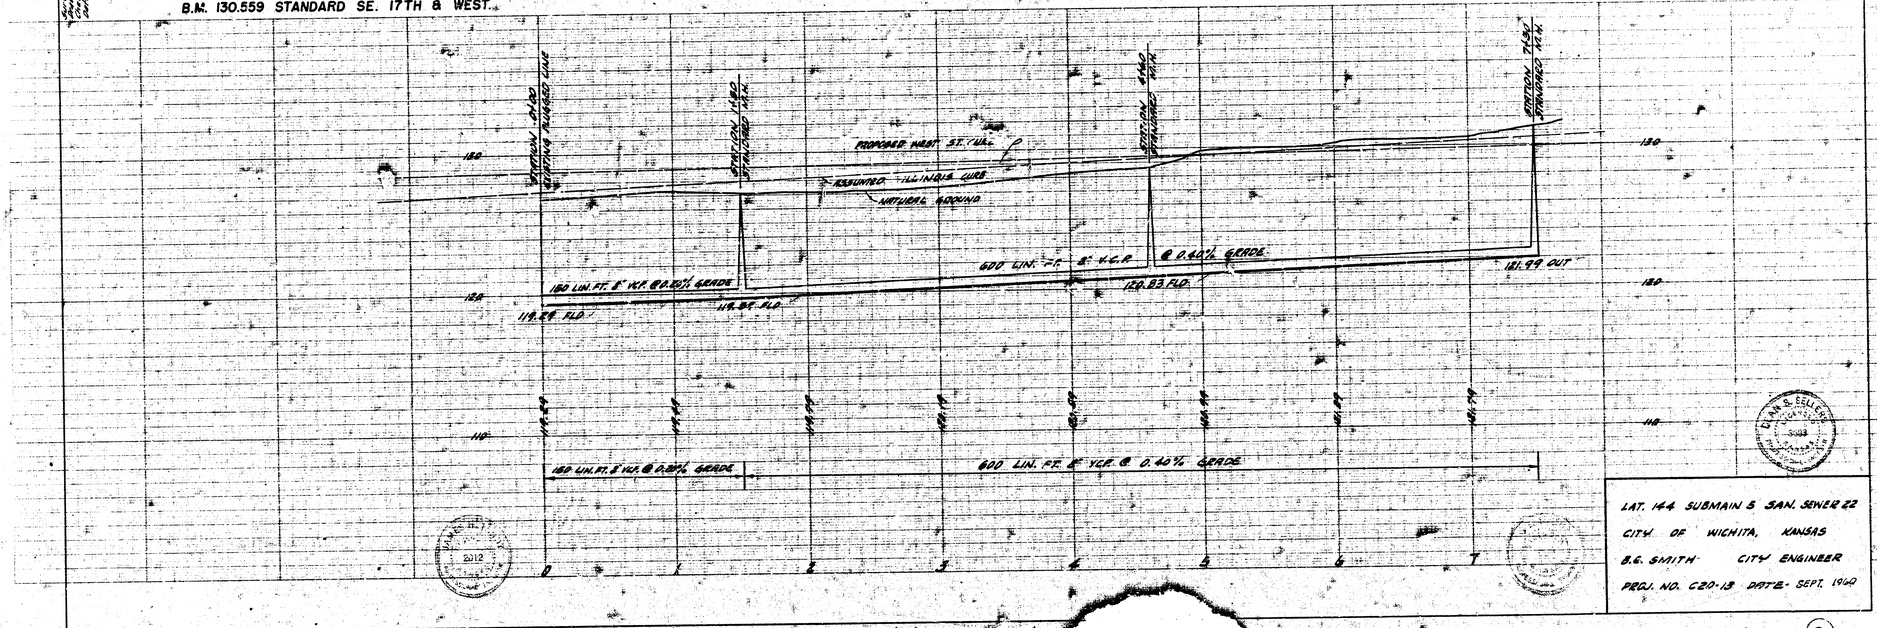

LAT. 144 SUBMAIN 5 SAN. SEWER 22
CITY OF WICHITA, KANSAS
B.G. SMITH CITY ENGINEER
PROJ. NO. 220-13 DATE- SEPT. 1960

a e l a