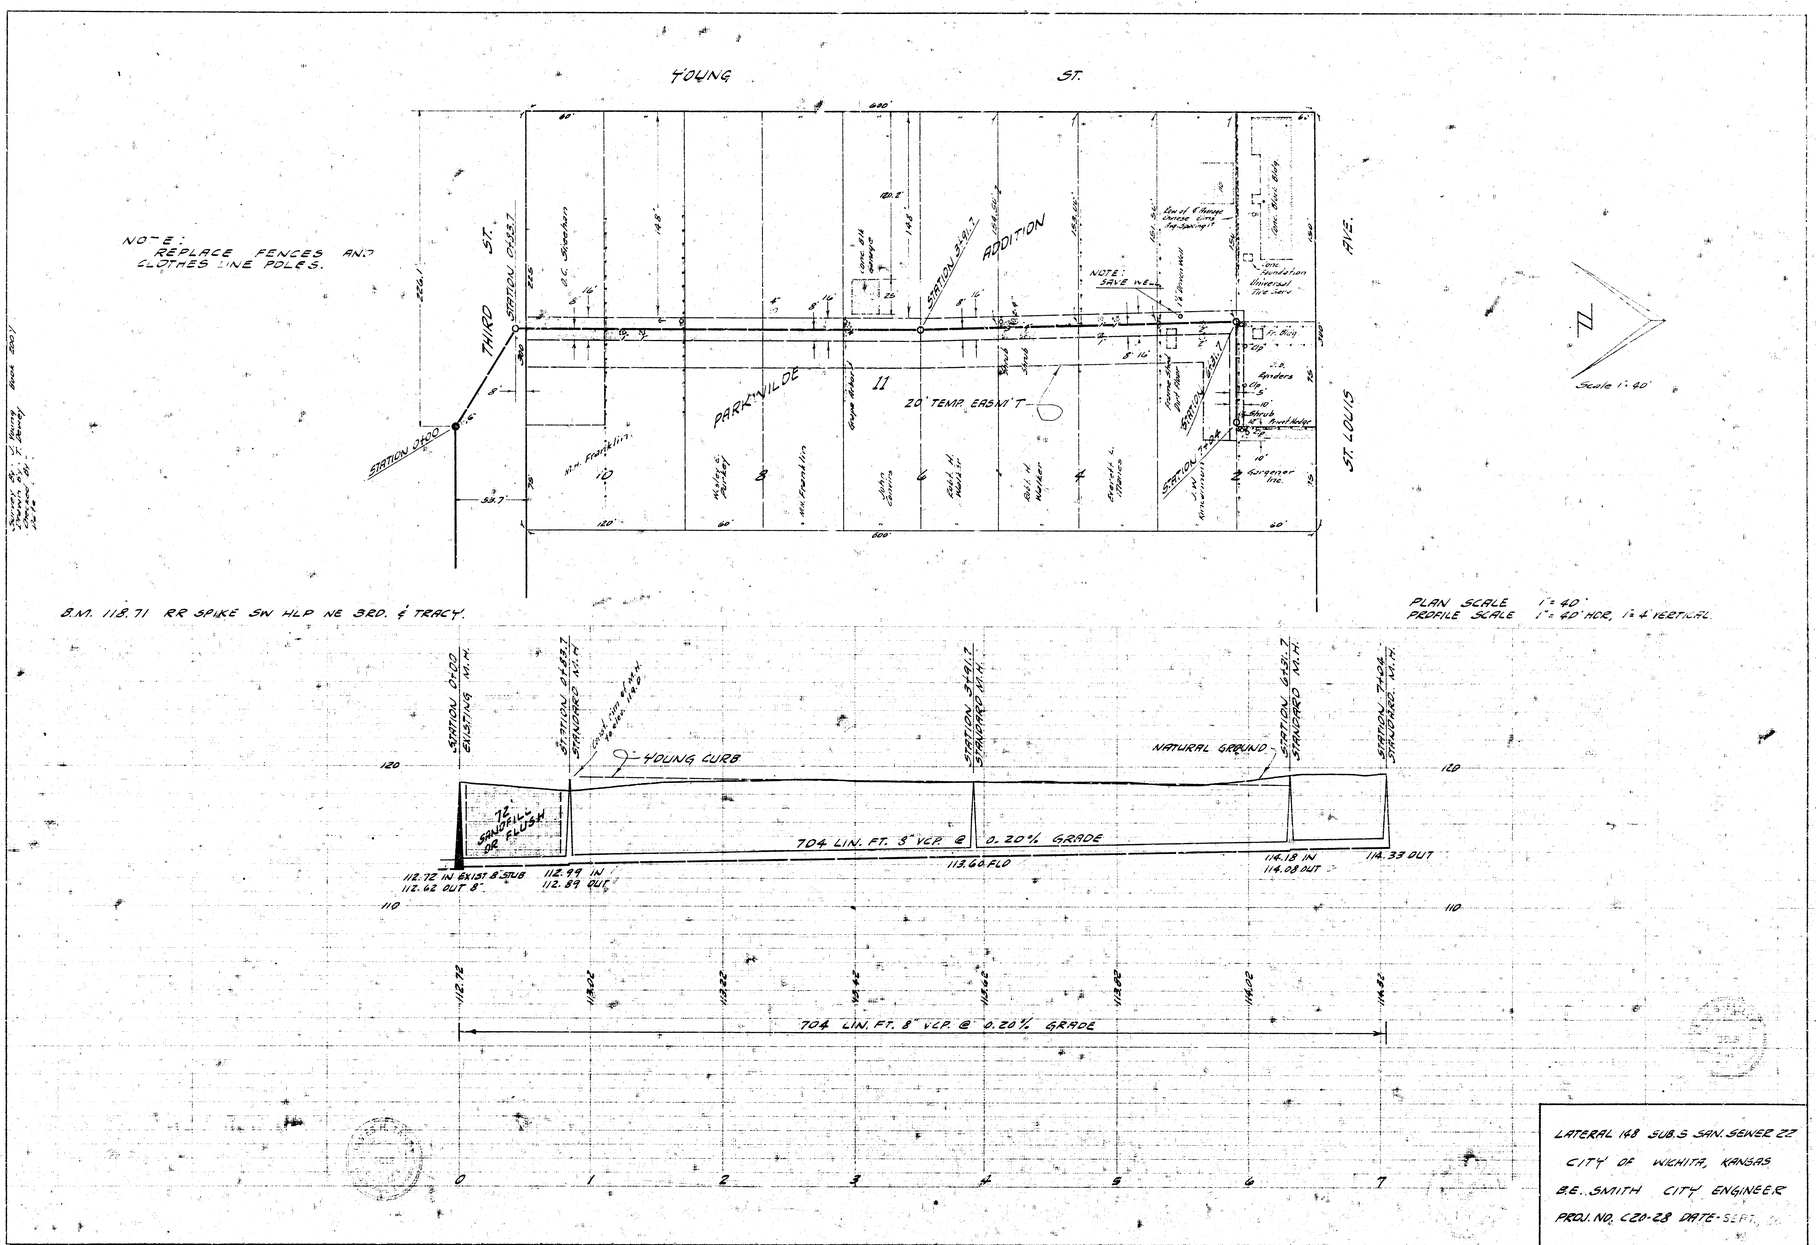

LATERAL 148 SUB.S SAN. SEWER 22
CITY OF WICHITA, KANSAS
B.E. SMITH CITY ENGINEER
PROJ. NO. C20-28 DATE-SEPT.