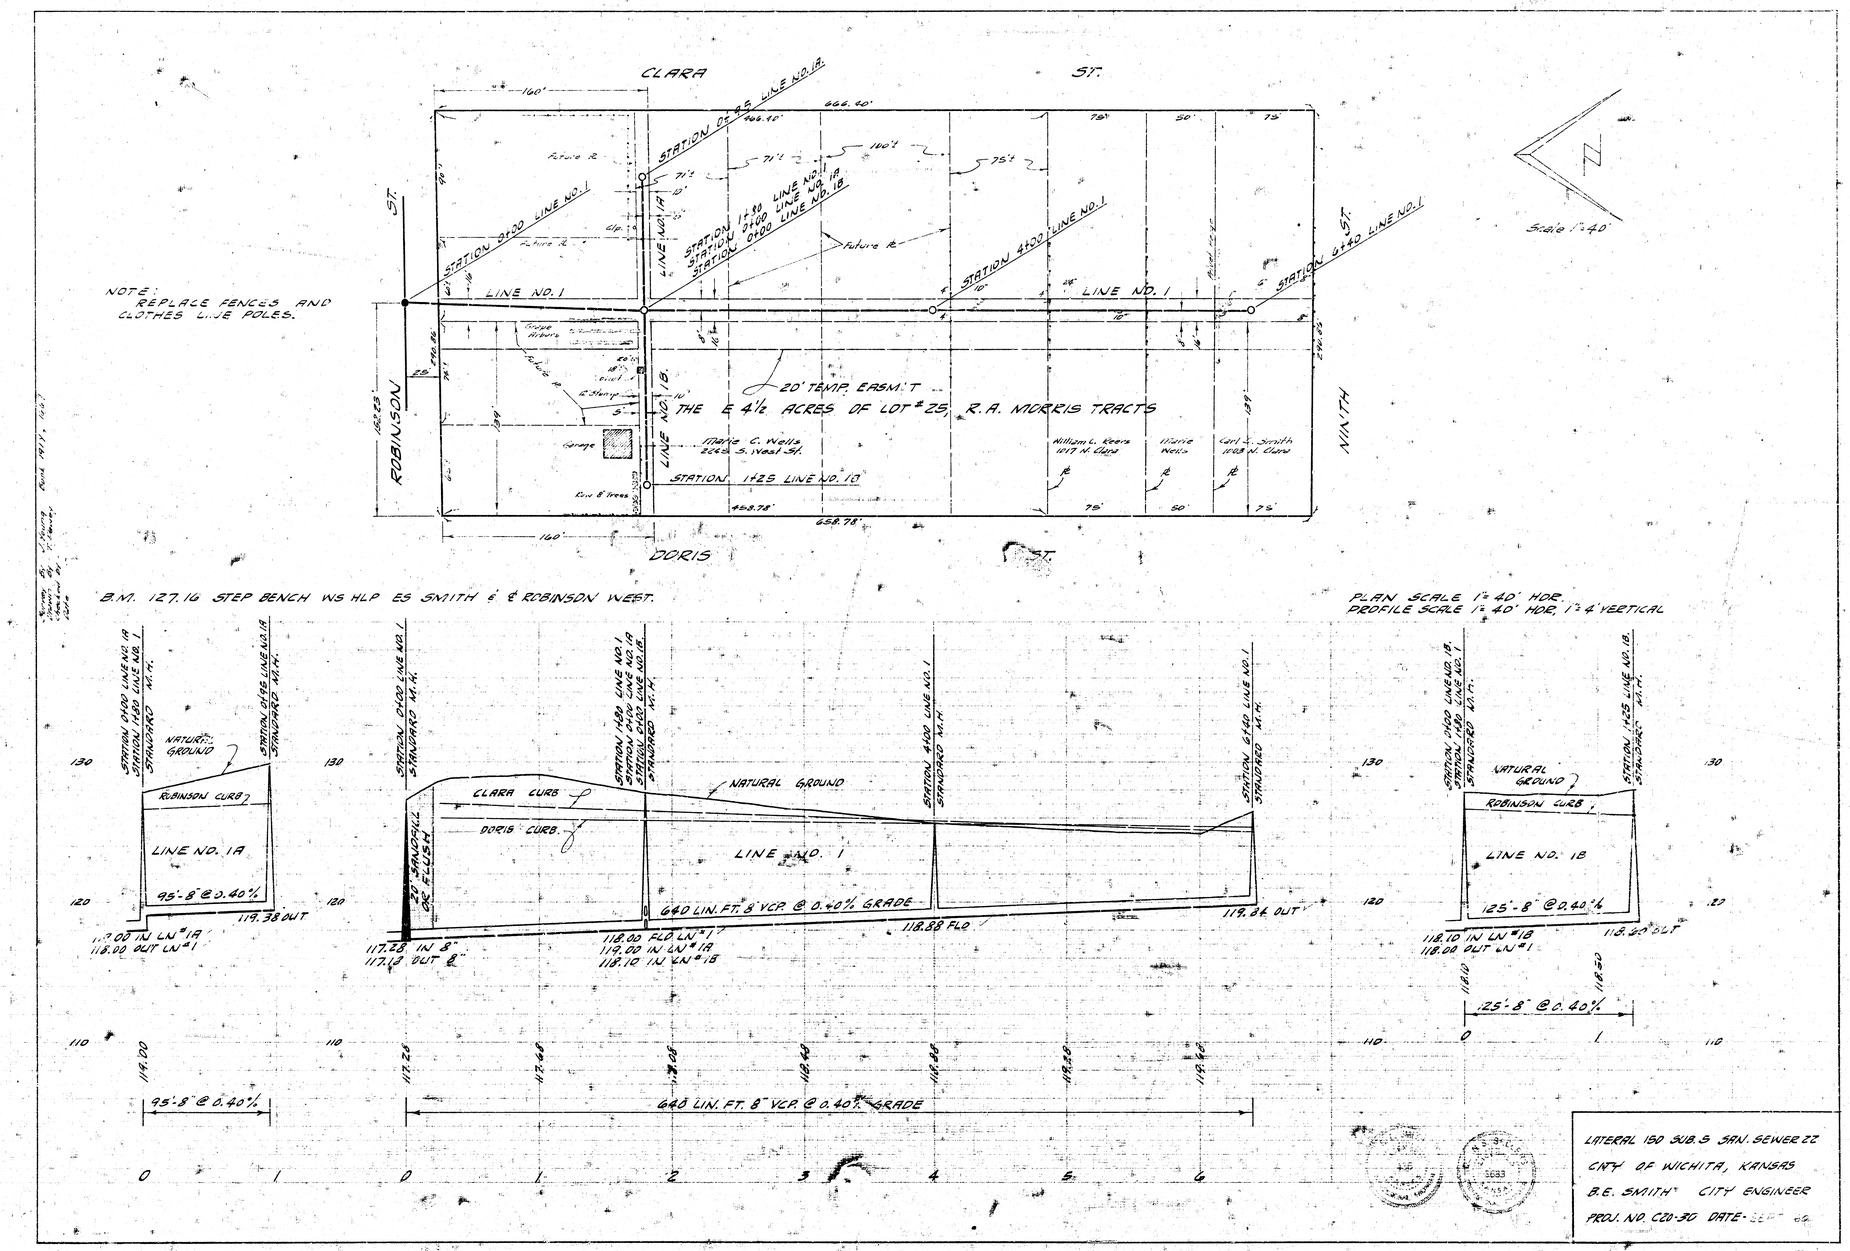
CLARA ST.
DORIS ST.
ROBINSON ST.
NINTH ST.
NOTE: REPLACE FENCES AND CLOTHES LINE POLES.
STATION 0+00 LINE NO. 1
STATION 0+25 LINE NO. 1A
STATION 1+80 LINE NO. 1A
STATION 0+00 LINE NO. 1A
STATION 0+00 LINE NO. 1B
STATION 4+00 LINE NO. 1
STATION 6+40 LINE NO. 1
LINE NO. 1
LINE NO. 1A
LINE NO. 1B
20' TEMP. EASM'T
THE E 4½ ACRES OF LOT #25, R.A. MORRIS TRACTS
Marie C. Wells 2269 S. West St.
William L. Keers 1217 N. Clara
Marie Wells
Carl L. Smith 1203 N. Clara
STATION 1+25 LINE NO. 1B
Garage
Future R.
Scale 1"=40'
B.M. 127.16 STEP BENCH WS HLP ES SMITH & & ROBINSON WEST.
PLAN SCALE 1"=40' HOR.
PROFILE SCALE 1"=40' HOR, 1"=4' VERTICAL
NATURAL GROUND
ROBINSON CURB
LINE NO. 1A
95'-8" @ 0.40%
119.38 OUT
119.00 IN LN #1A
118.00 OUT LN #1
STATION 0+00 LINE NO. 1
STANDARD M.H.
STATION 0+25 LINE NO. 1A
STATION 1+80 LINE NO. 1
STATION 0+00 LINE NO. 1A
STATION 0+00 LINE NO. 1B
STATION 4+00 LINE NO. 1
STATION 6+40 LINE NO. 1
CLARA CURB
DORIS CURB
20' SANDFILL OR FLUSH
LINE NO. 1
640 LIN. FT. 8" V.C.P. @ 0.40% GRADE
118.88 FLO
119.84 OUT
117.28 IN 8"
117.18 OUT 8"
118.00 FLO LN #1
119.00 IN LN #1A
118.10 IN LN #1B
LINE NO. 1B
125'-8" @ 0.40%
118.10 IN LN #1B
118.00 OUT LN #1
118.20 OUT
LATERAL 180 SUB. S SAN. SEWER 22
CITY OF WICHITA, KANSAS
B.E. SMITH CITY ENGINEER
PROJ. NO. C20-30 DATE-SEPT. 69