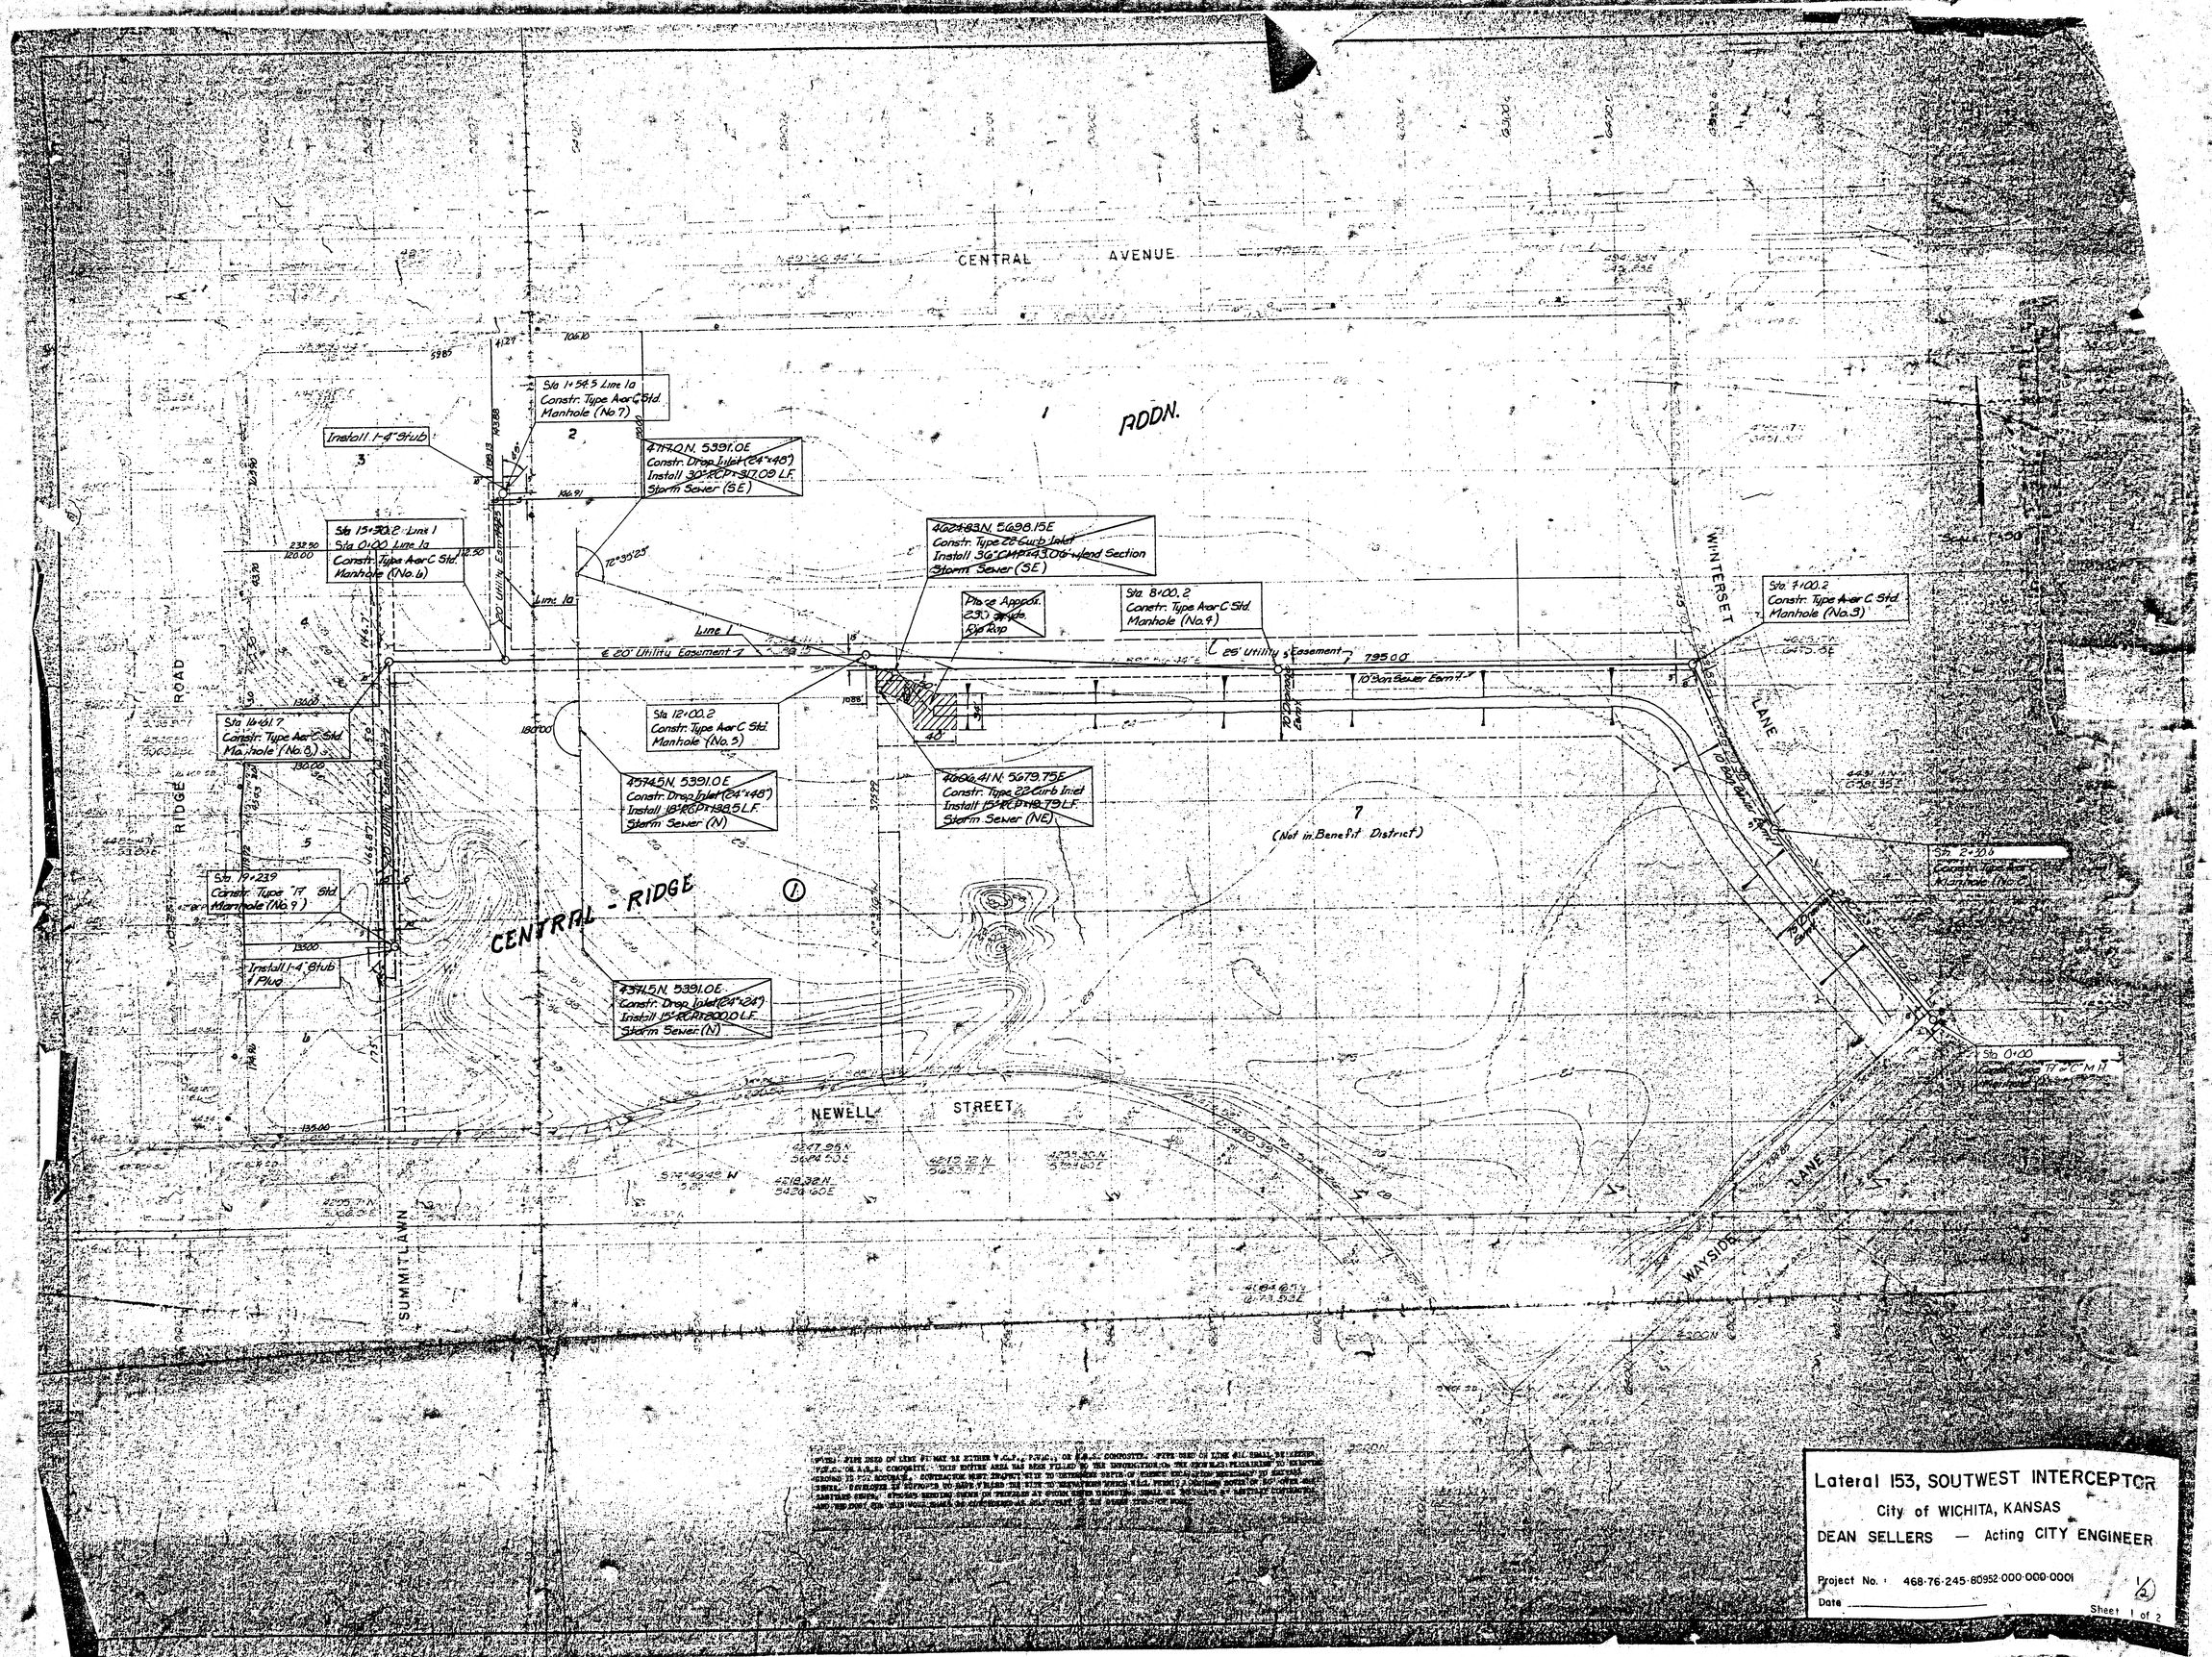

NOTE: PIPE USED ON LINE #1 MAY BE EITHER V.C.P., P.V.C., OR A.R.C. COMPOSITE. PIPE USED ON LINE #1A SHALL BE EITHER V.C.P. OR A.R.C. COMPOSITE. THIS ENTIRE AREA HAS BEEN FILLED IN THE INVESTIGATION OF THE GAS BLOW-OUT TO ORIGINAL GROUND IN THE MANHOLE. CONTRACTOR MUST INSPECT SITE TO DETERMINE DEPTH OF FILL AND NECESSARY TO EXCAVATE SHELL. ENGINEER TO SUPPORT TO ADD FILLED THE SITE TO DETERMINE WHICH WILL PERMIT A MINIMUM DEPTH OF FILL AND SHALL BE PAID FOR AT THE UNIT PRICE BID FOR EXCAVATION. ADDITIONAL COSTS, STANDARD BORING PIPE IN PREFERENCE AT OTHER WHEN DIRECTING SHALL BE PAID FOR AT ACTUAL CONTRACTOR AND THE PIPE (ON THIS LINE) SHALL BE CONSIDERED AS ADDITIONAL TO THE BASE BID FOR PIPE.

Lateral 153, SOUTWEST INTERCEPTOR

City of WICHITA, KANSAS

DEAN SELLERS — Acting CITY ENGINEER

Project No. 468-76-245-80952-000-000-0001

Date

Sheet 1 of 2

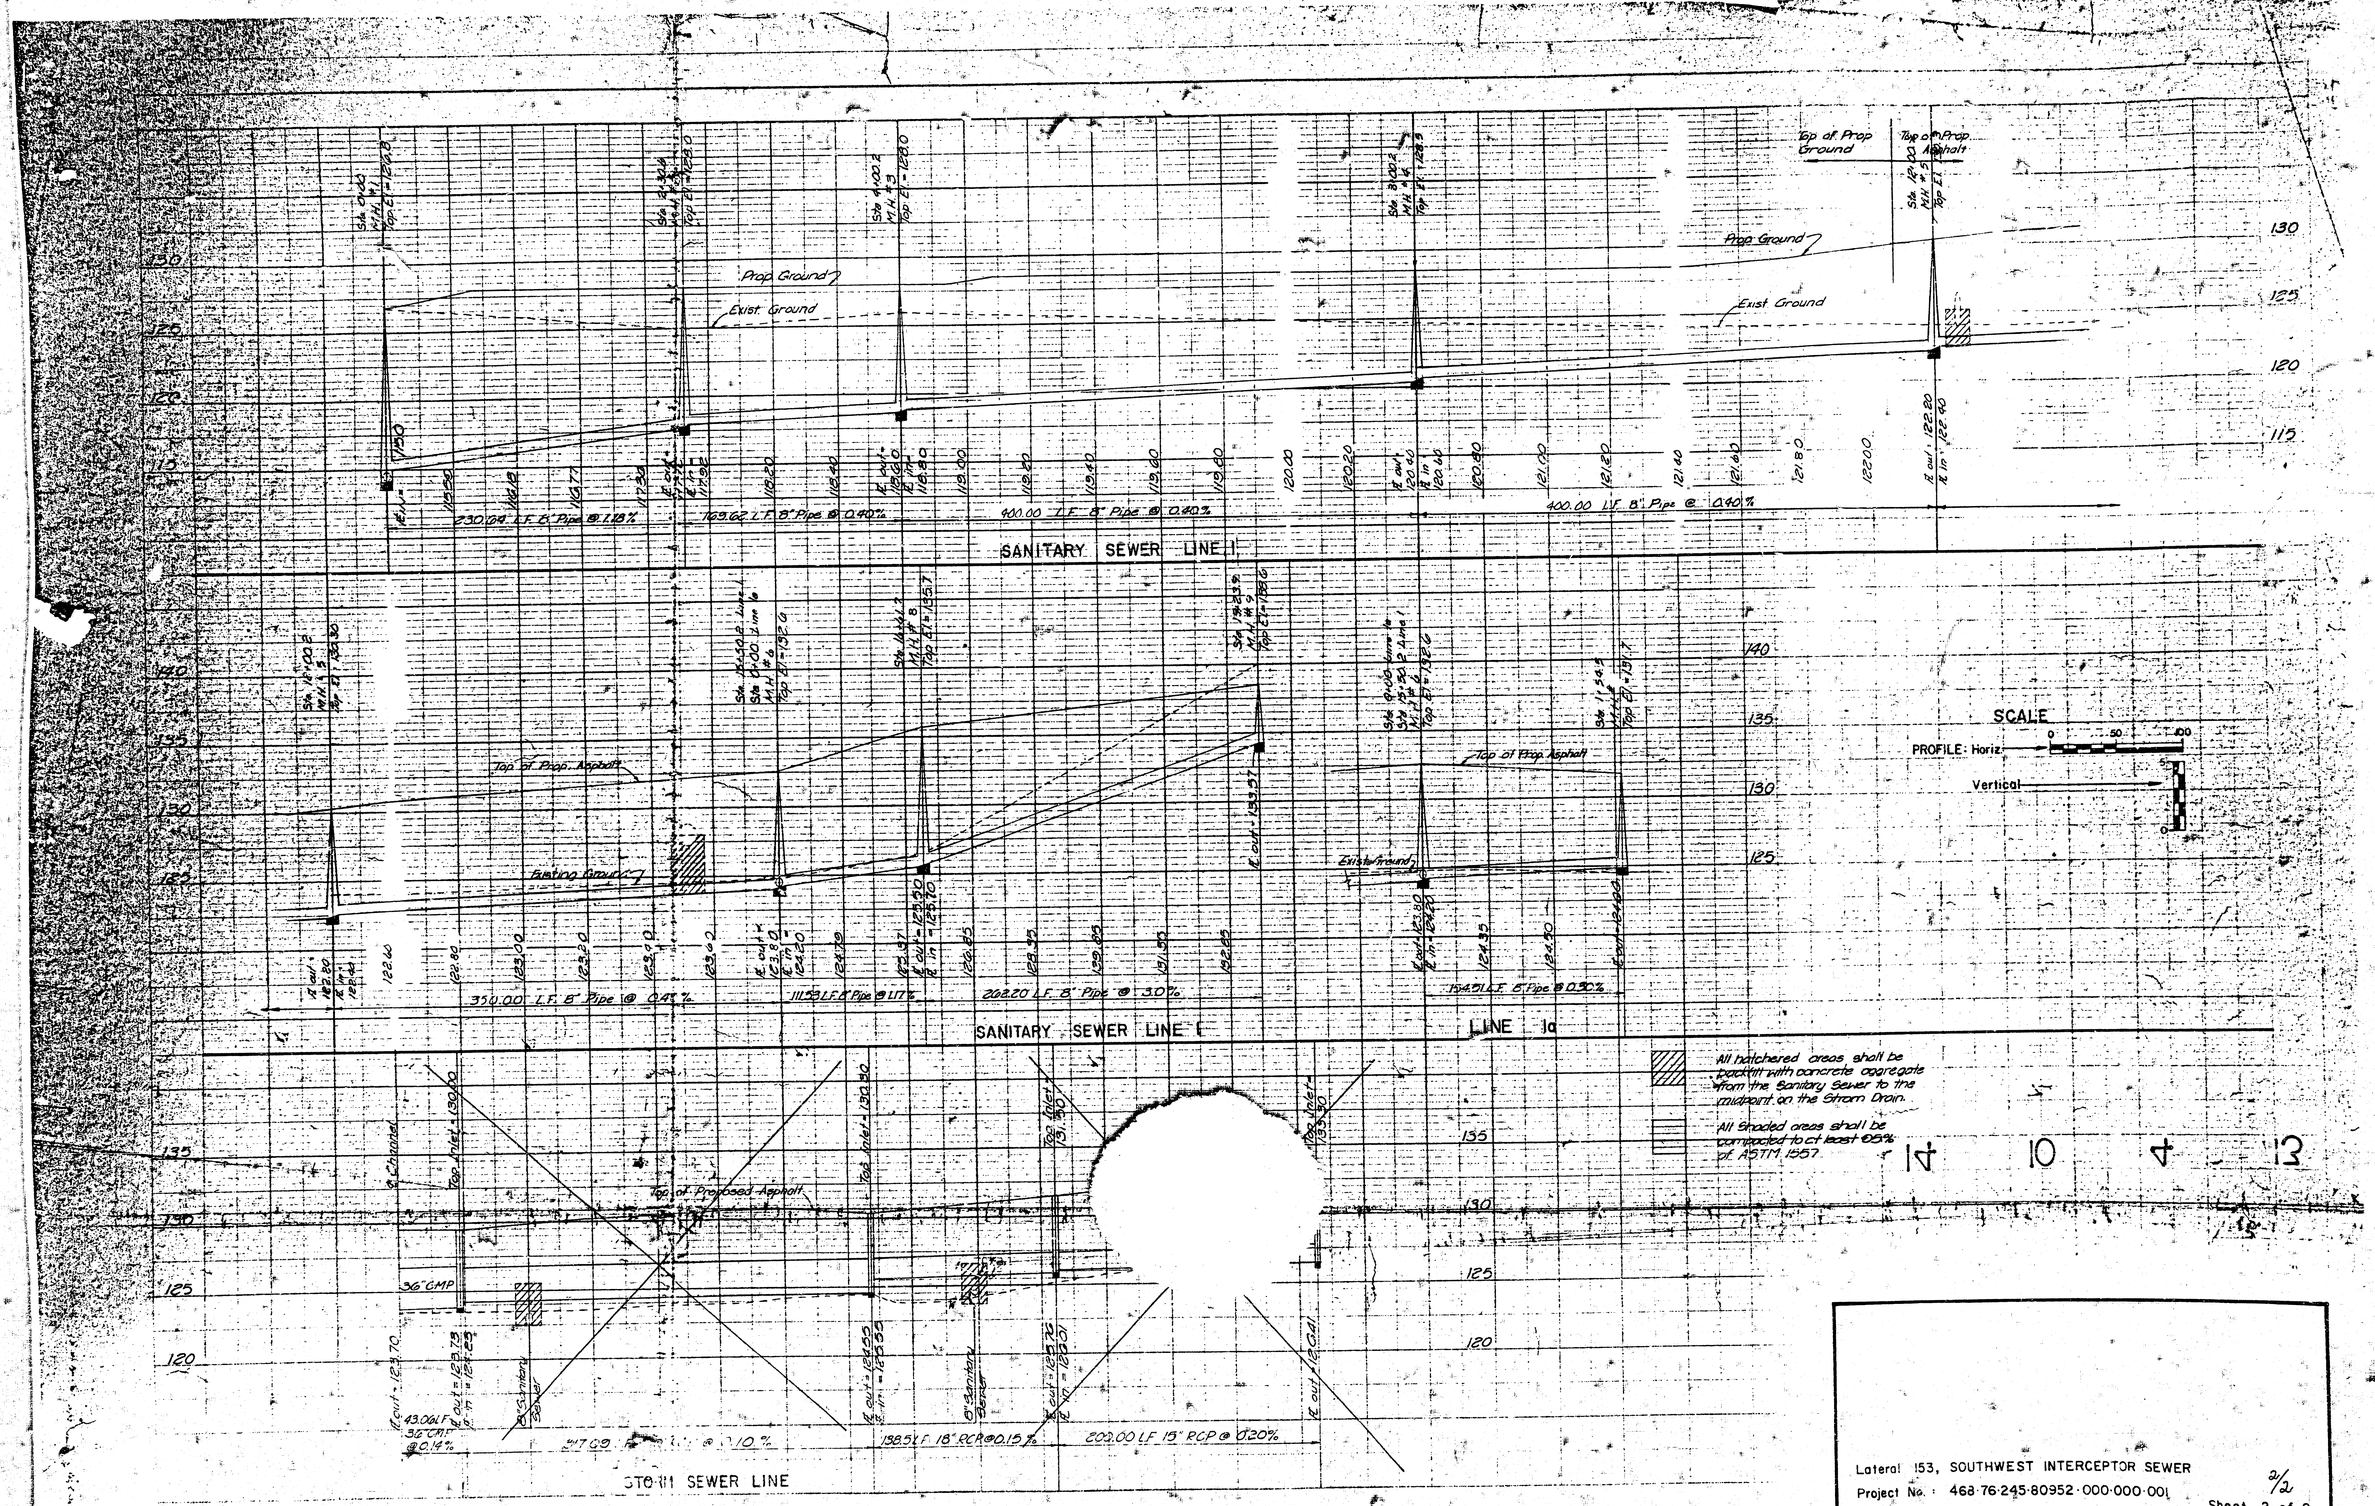

Lateral 153, SOUTHWEST INTERCEPTOR SEWER

Project No.: 468-76-245-80952-000-000-001

2/2

Sheet 2 of 2