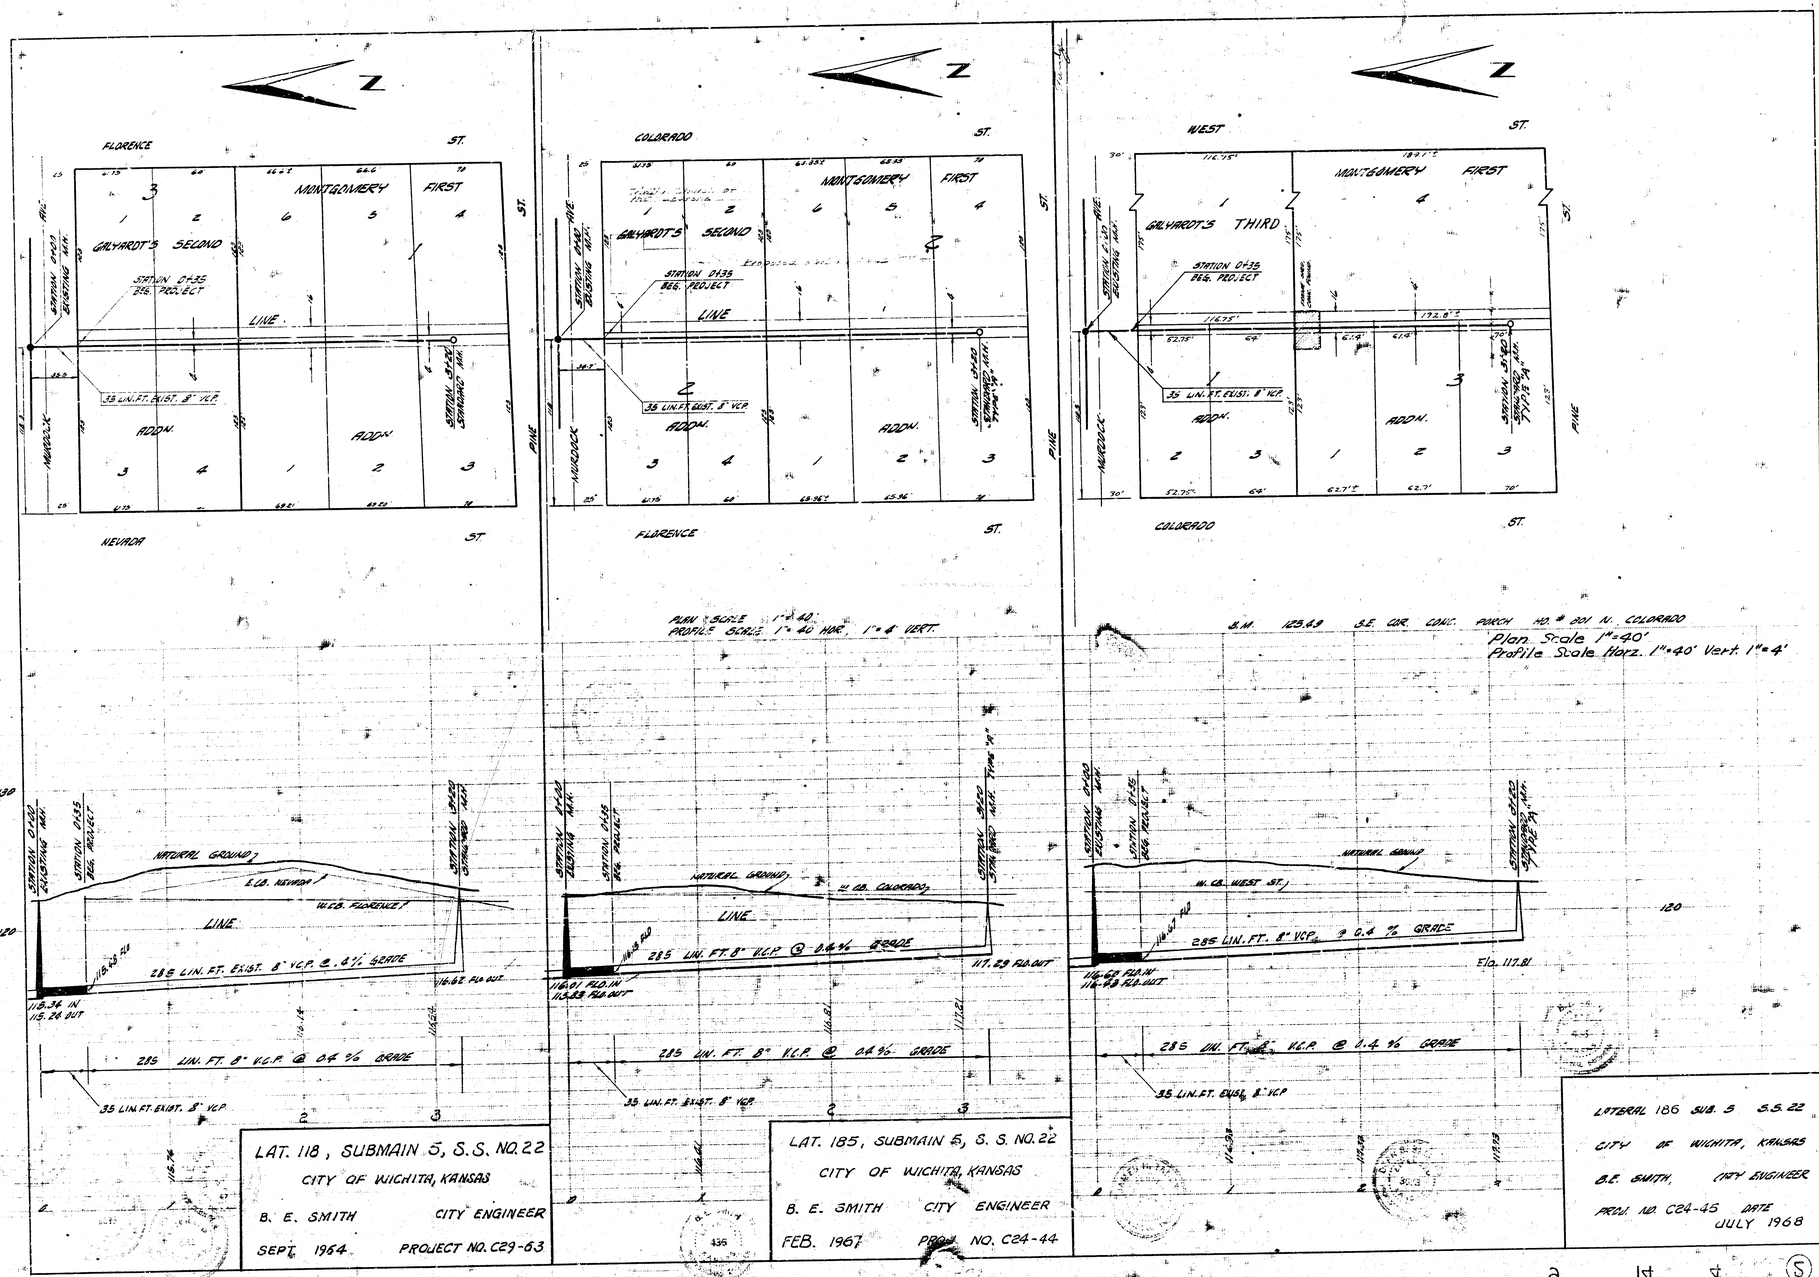


LAT. 118, SUBMAIN 5, S.S. NO. 22
CITY OF WICHITA, KANSAS
B. E. SMITH CITY ENGINEER
SEPT. 1964 PROJECT NO. C29-63

LAT. 185, SUBMAIN 5, S. S. NO. 22
CITY OF WICHITA, KANSAS
B. E. SMITH CITY ENGINEER
FEB. 1967 PROJ. NO. C24-44

LATERAL 186 SUB. 5 S.S. 22
CITY OF WICHITA, KANSAS
B.E. SMITH, CITY ENGINEER
PROJ. NO. C24-45 DATE
JULY 1968