
Drawn: D.C. Dutton - 10-20-71
Traced: D. Cramer


B. M. 121.82 R. R. Spike on S. E. side P. P. N. W. cor. Hoover & 31st

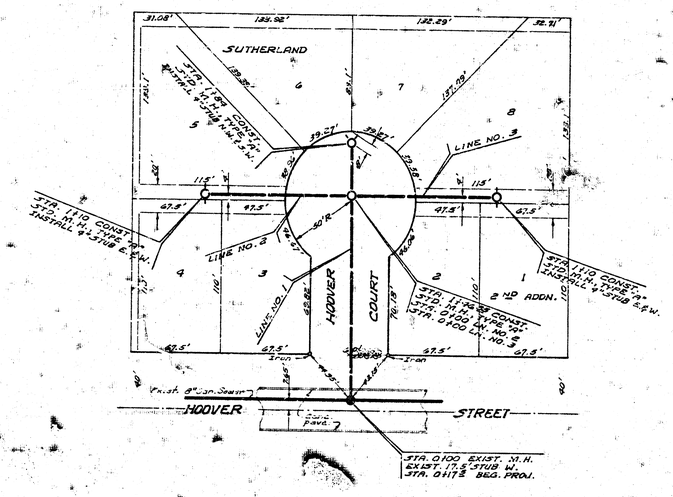



N

GENERAL NOTES
Do not replace fences

Plan Scale 1"=40'
Profile Scale 1"=40' Hor.
1"=4' Vert.

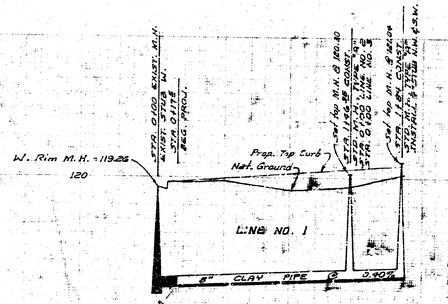

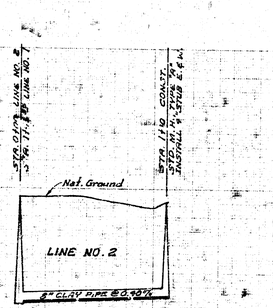

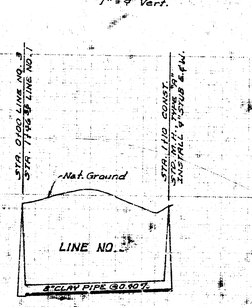

REVISED 10-29-70

LAT. 207, SUB. 5, S.S. NO. 22
CITY OF WICHITA, KANSAS
B.E. SMITH, CITY ENGINEER
PROJ. NO. C20-53
DATE: OCT. 1970

DEAN S. SELLERS 3683 REGISTERED ENGINEER

14 S 1 8