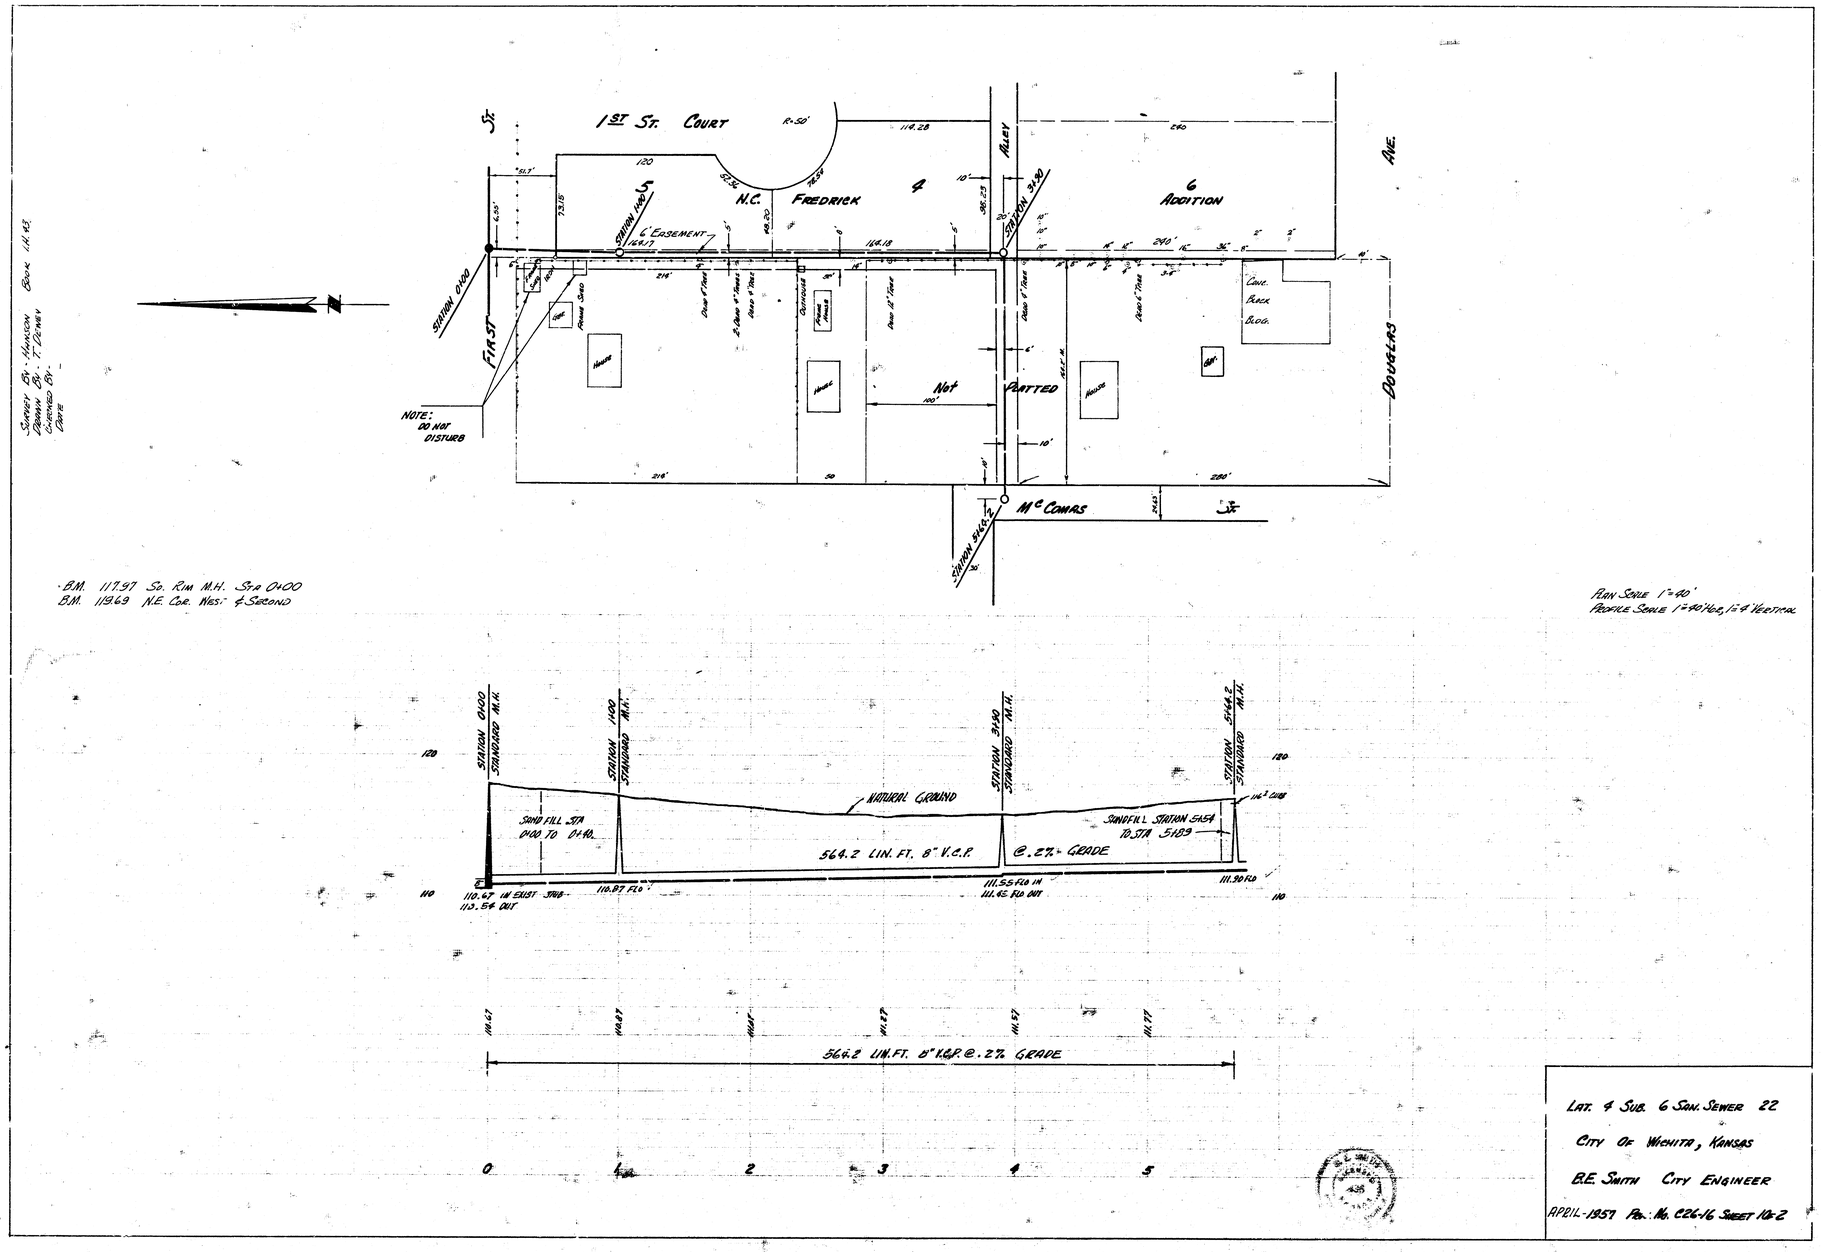

LAT. 4 SUB. 6 SAN. SEWER 22

CITY OF WICHITA, KANSAS

B.E. SMITH CITY ENGINEER

APRIL-1957 PROJ. NO. C26-16 SHEET 10 OF 2

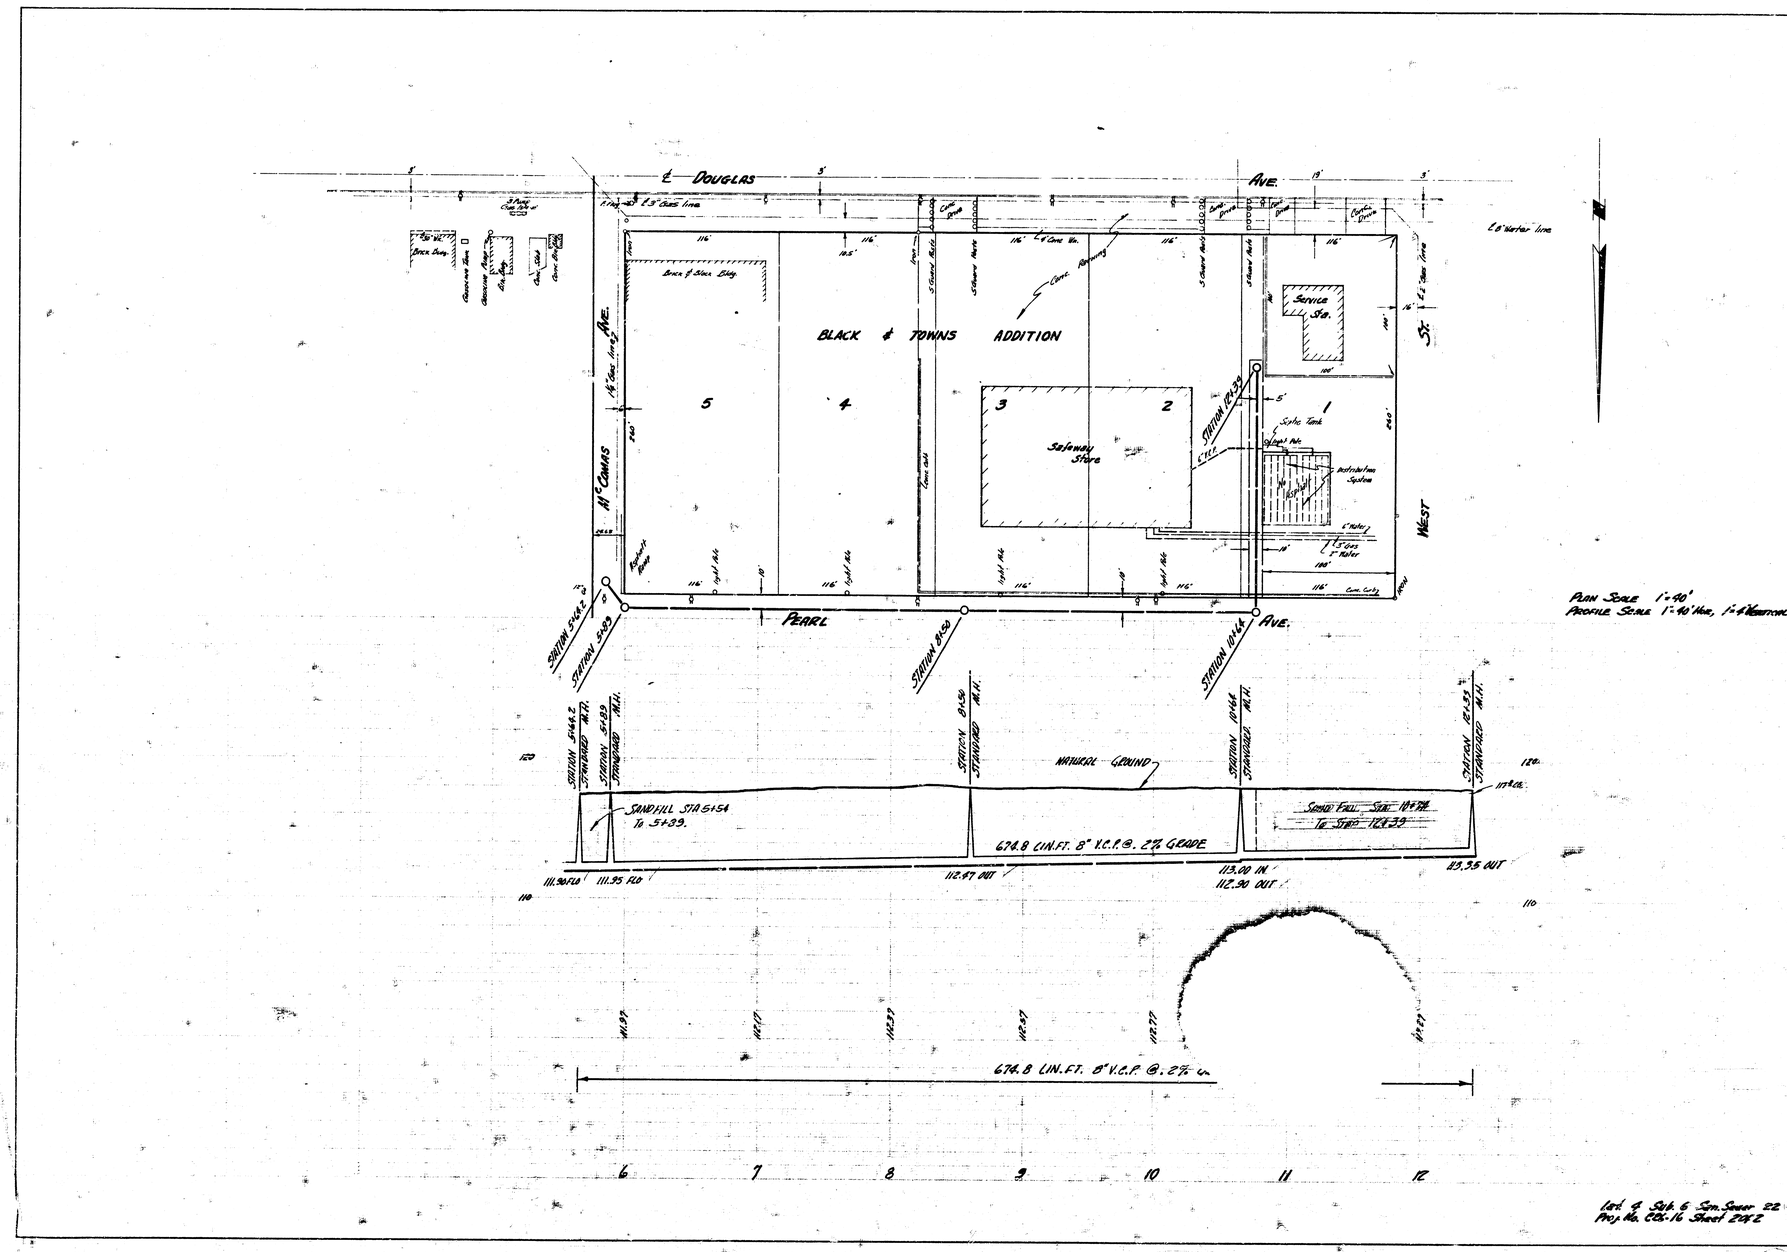

℄ DOUGLAS AVE.
BLACK & TOWNS ADDITION
Brick & Block Bldg.
Service Sta.
Safeway Store
McCOMAS AVE.
WEST ST.
PEARL AVE.
STATION 5+64.2
STATION 5+89
STATION 8+50
STATION 10+64
STATION 12+39
NATURAL GROUND
SANDFILL STA 5+54 To 5+39.
674.8 LIN.FT. 8" V.C.P. @ 2% GRADE
111.90 FLO
111.95 FLO
112.47 OUT
113.00 IN
112.90 OUT
113.95 OUT
674.8 LIN.FT. 8" V.C.P. @ 2% GRADE
6
7
8
9
10
11
12
PLAN SCALE 1"=40'
PROFILE SCALE 1"=40' HOR, 1"=4' VERTICAL
Lot 4 Sub. 6 San. Sewer 22
Proj. No. 226-16 Sheet 2 of 2