

SURVEY BY: MARION BM# 1.H.S.
DRAWN BY: MARC
CHECKED BY:
DATE:

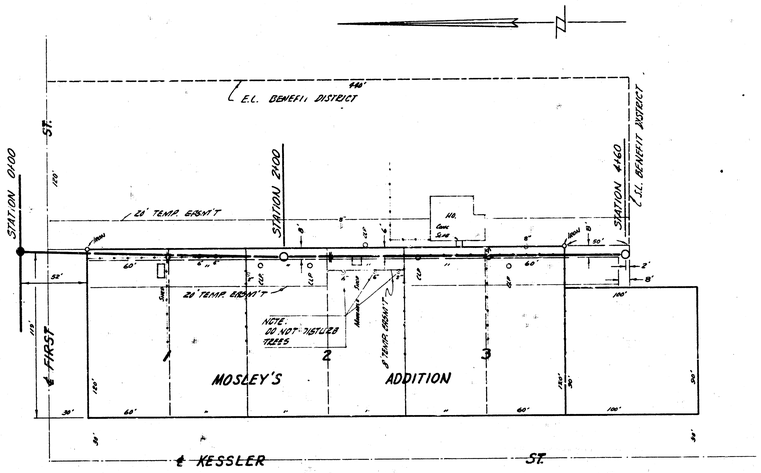

B.M. 123.83 SOUTH RIM M.H. STATION 0400

PLAN SCALE 1"=40'
PROFILE SCALE 1"=40 HOR. 1"=4' VERTICAL

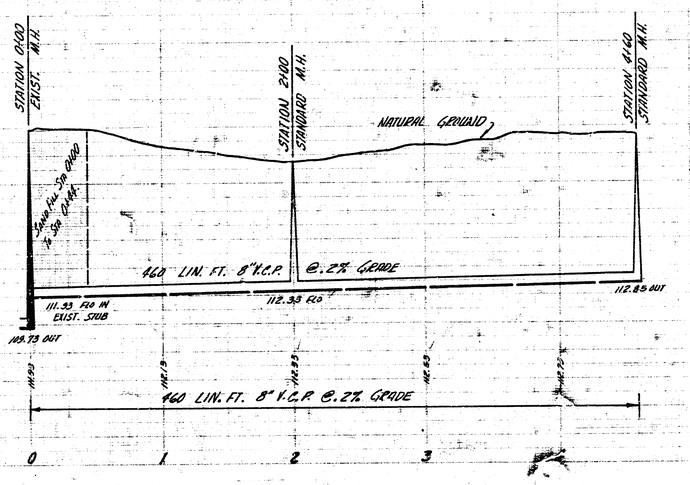

LAT. 5 SUB. 6 SAN. SEWER 22
CITY OF WICHITA KANSAS
B.E. SMITH CITY ENGINEER
PROJ. NO. C26-101 DATE- July 1959