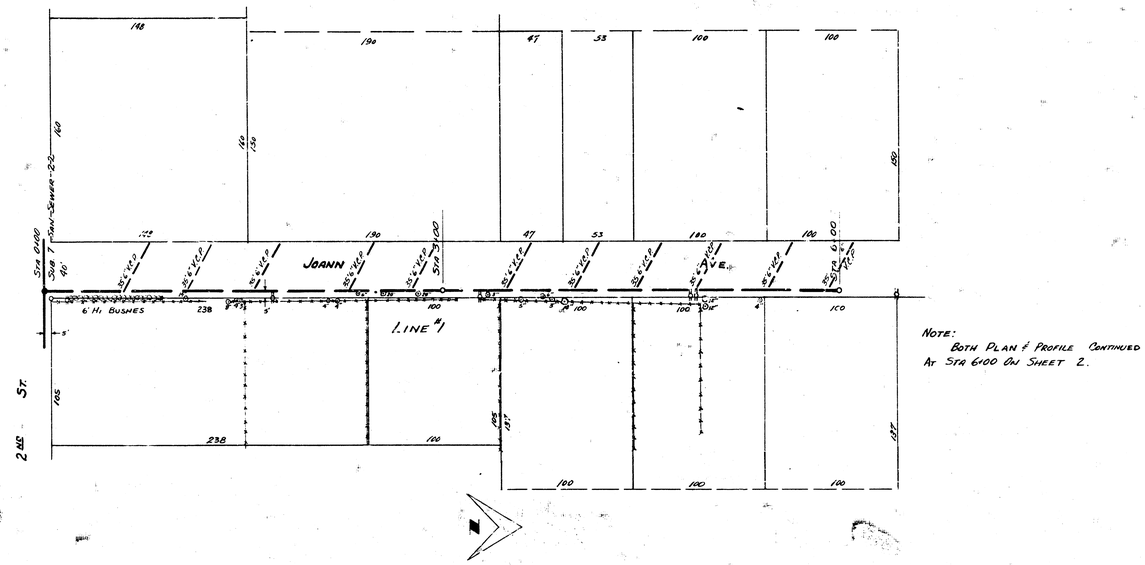



NOTE:
BOTH PLAN & PROFILE CONTINUED
AT STA 6+00 ON SHEET 2.

SURVEY BY: HANSON NOTEBOOK 1128
DRAWN BY: T. DEWEY
CHECKED BY:
DATE: FEB. 1956

B.M. 117.89 STAN. N.W. COR. 2ND & SHERIDAN


NOTE: FLUSH ALL 6" LINES. FLUSH THE 8" LINE ACROSS CAROLINE ST.

PLAN SCALE 1"=40'
PROFILE SCALE 1"=40' HOR, 1"=4' VERTICAL

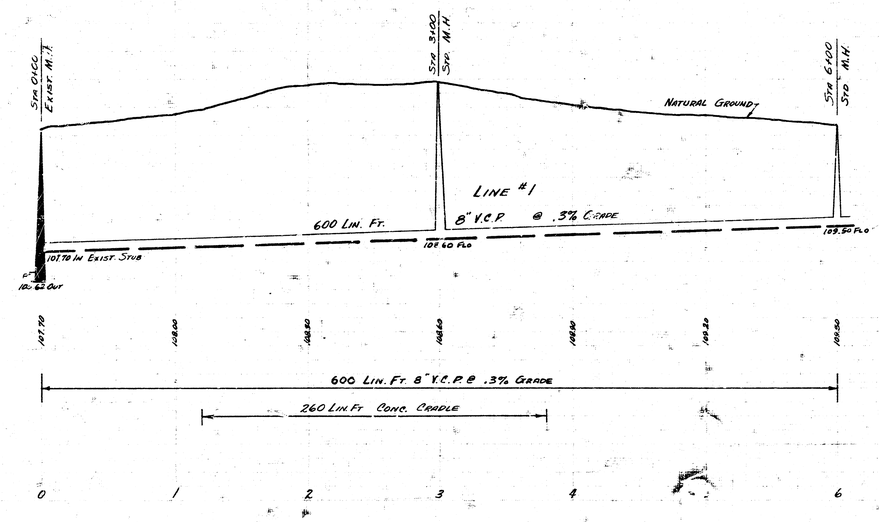

LAT. 2 SUB. 7 SAN. SEWER 22
CITY OF WICHITA KANSAS
B.E. SMITH CITY ENGINEER
MARCH 1956 PROJ. NO. C 25-81

1/2

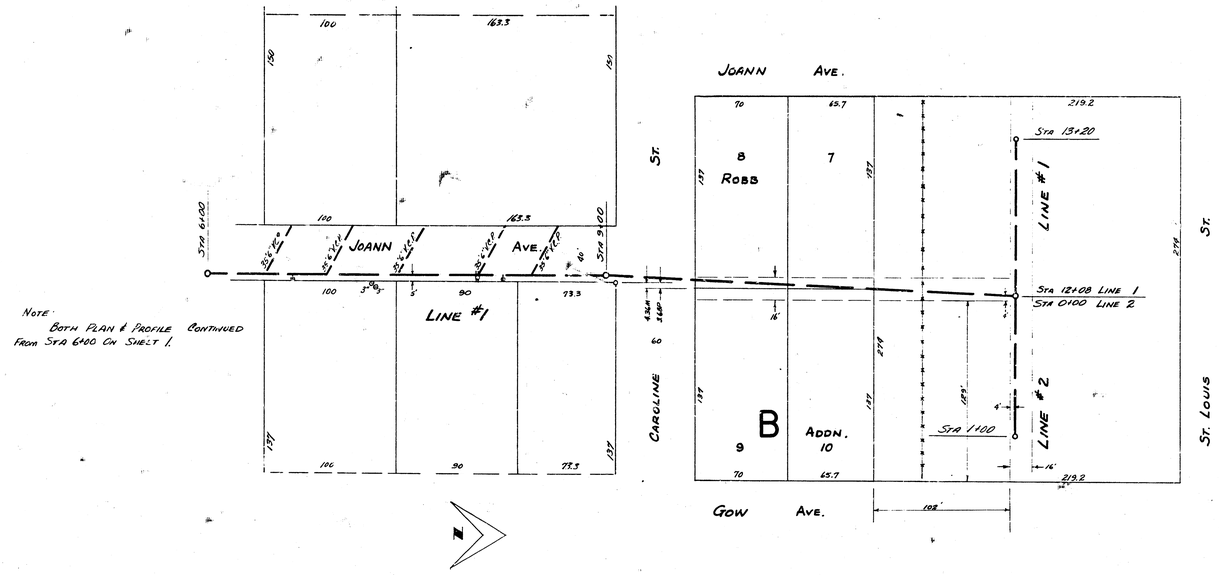

PLAN SCALE 1"=90'
PROFILE SCALE 1"=90' HOR, 1"=4' VERTICAL

