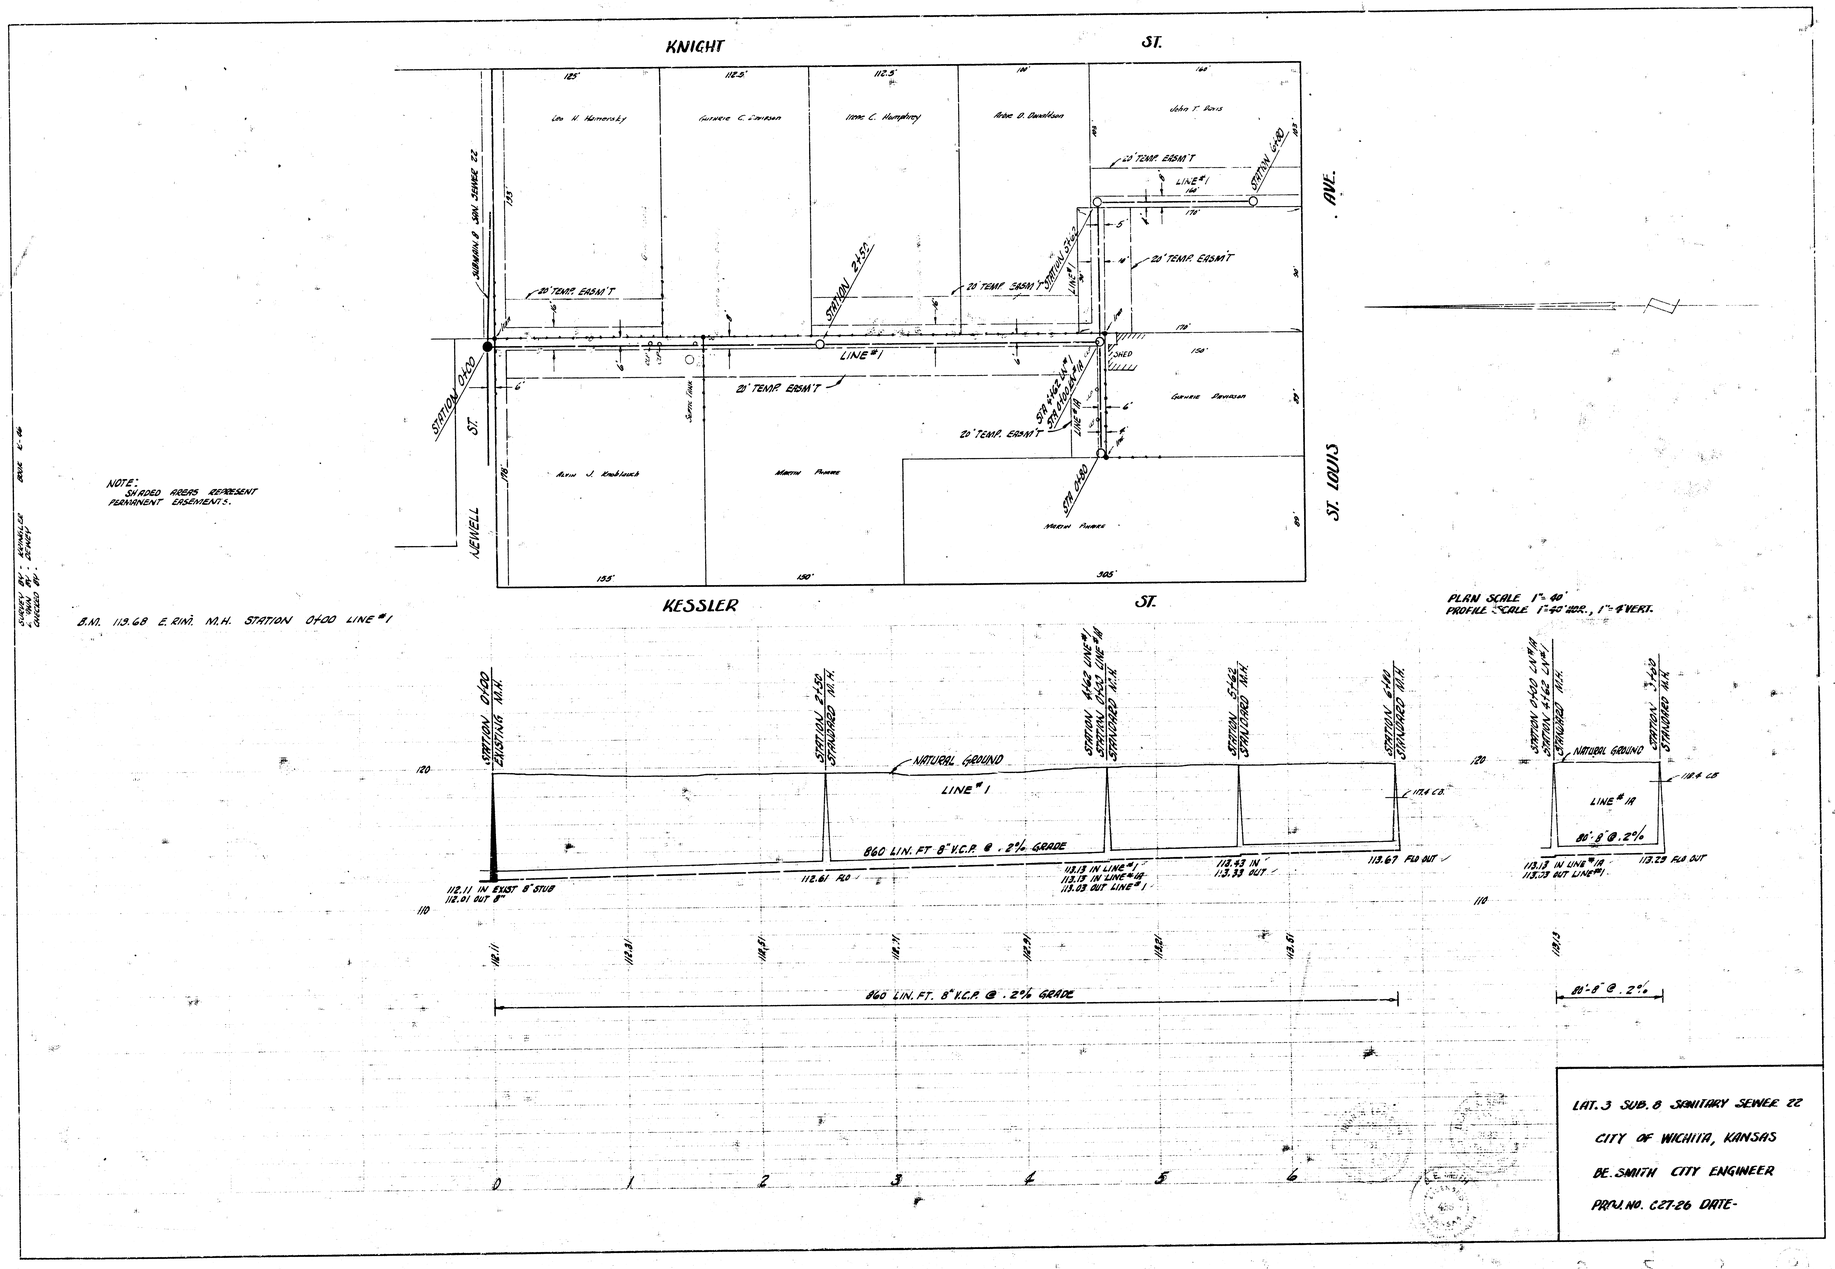

LAT. 3 SUB. 8 SANITARY SEWER 22

CITY OF WICHITA, KANSAS

BE. SMITH CITY ENGINEER

PROJ. NO. C27-26 DATE-