

LOCATION MAP
LAT. 2 SUB. 9 SAN. SEWER 22
CITY OF WICHITA
B.E. SMITH CITY ENGINEER PROJECT NO. C 25-92

Survey By: Hanson Notebook 1/4 32
Drawn By: T. Denney
Checked By: Feb 1956
Date

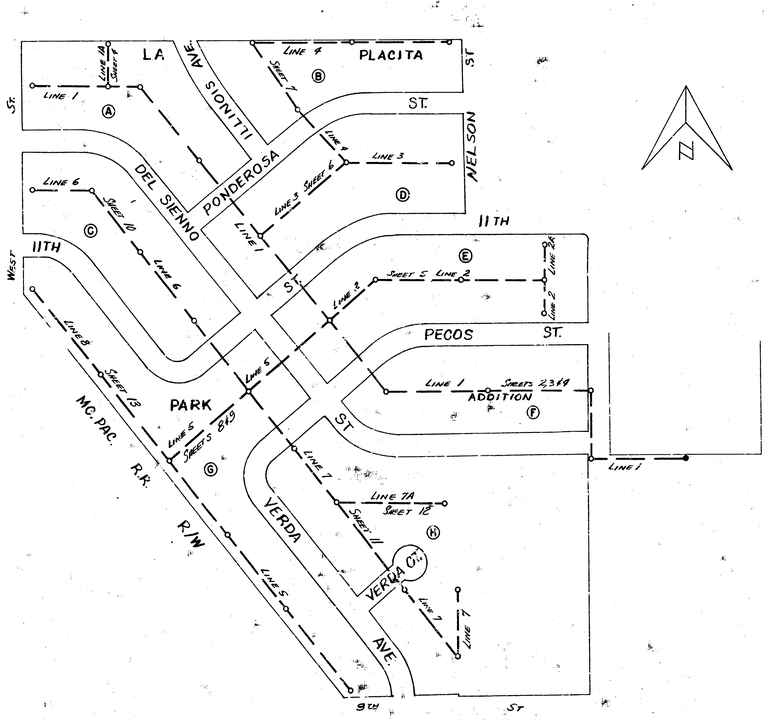


B.E. Smith
City Engineer
3/19/56

LAT. 2 SUB. 9 SAN. SEWER 22
PROJECT NO. C-25-92 SHEET 1 OF 13

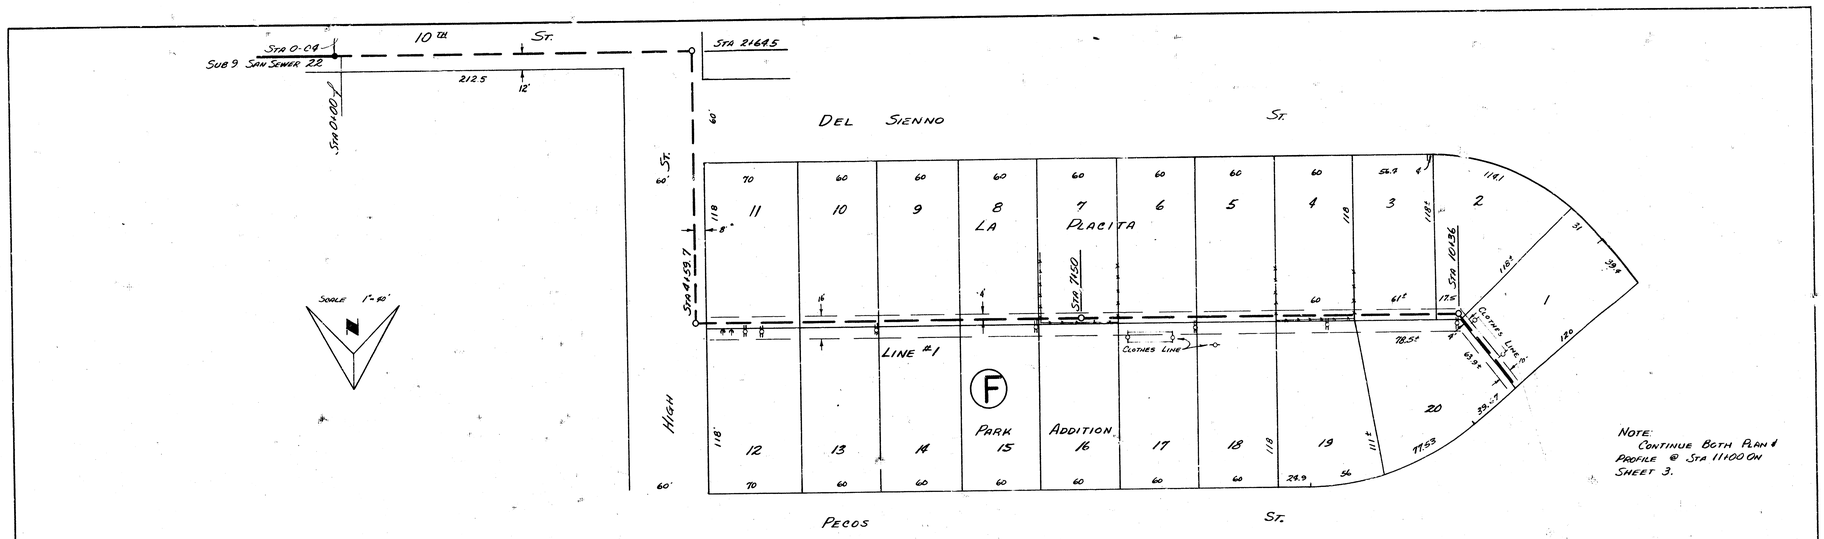


B.M. 134.68 N.W. Cor 1st Conc. Step N.W. Cor. School No. S.S. Del Sienno


PLAN SCALE 1"=40'
PROFILE SCALE 1"=40' HOR., 1"=40' VERTICAL

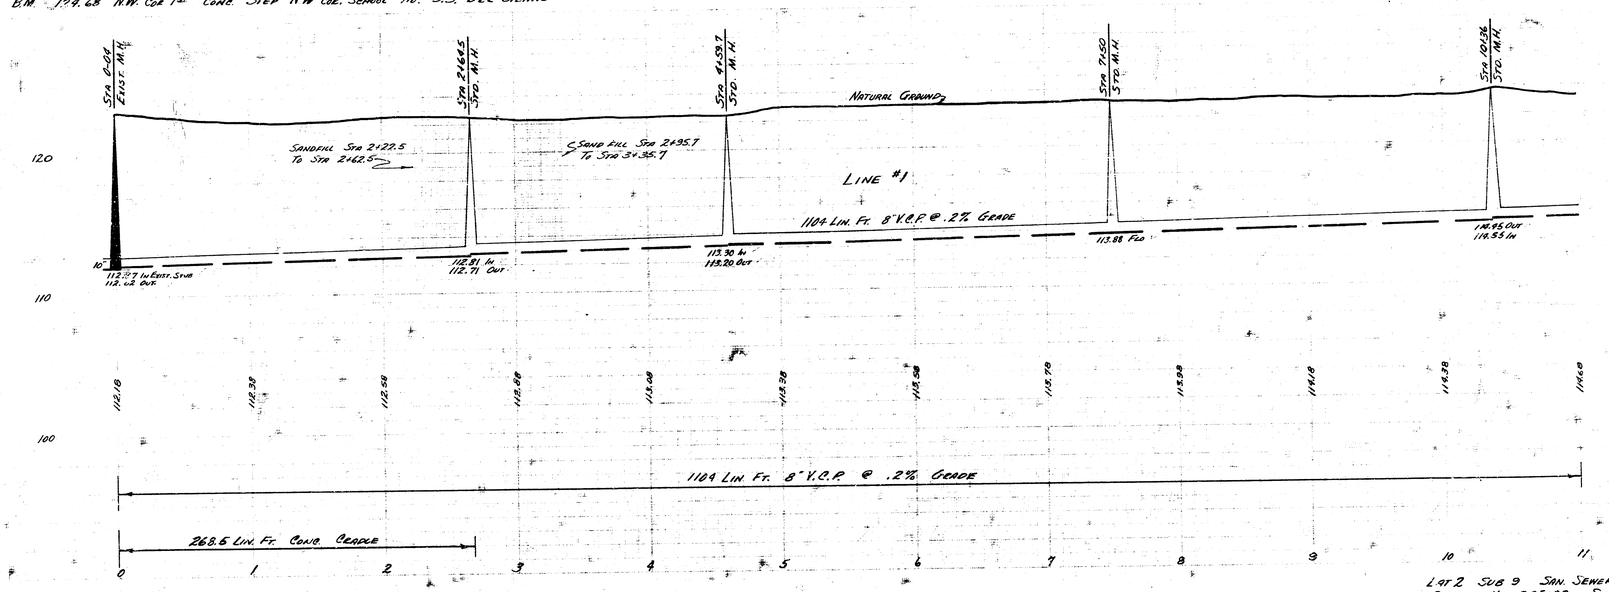


LOT 2 SUB 9 SAN. SEWER 22
PROJECT No. C25-92 SHEET 2 OF 13

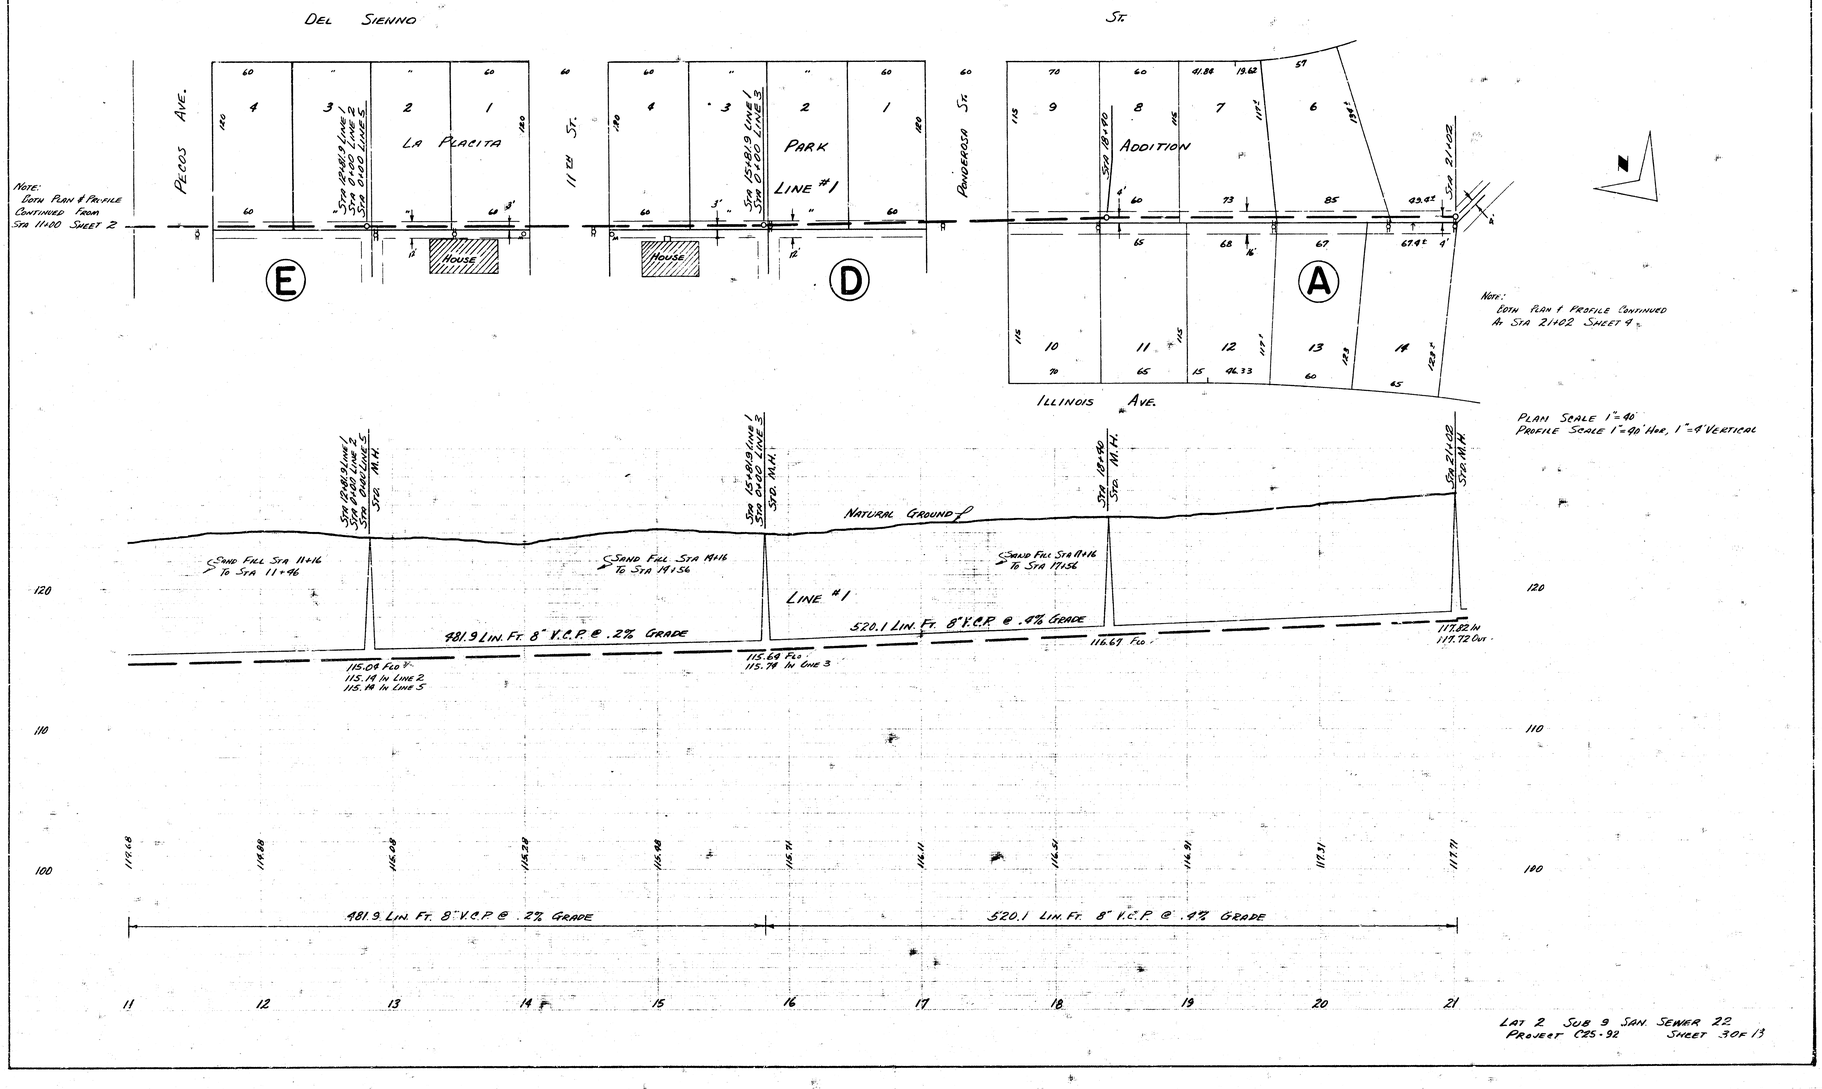


LAT 2 SUB 9 SAN SEWER 22
PROJECT C25-92 SHEET 3 OF 13

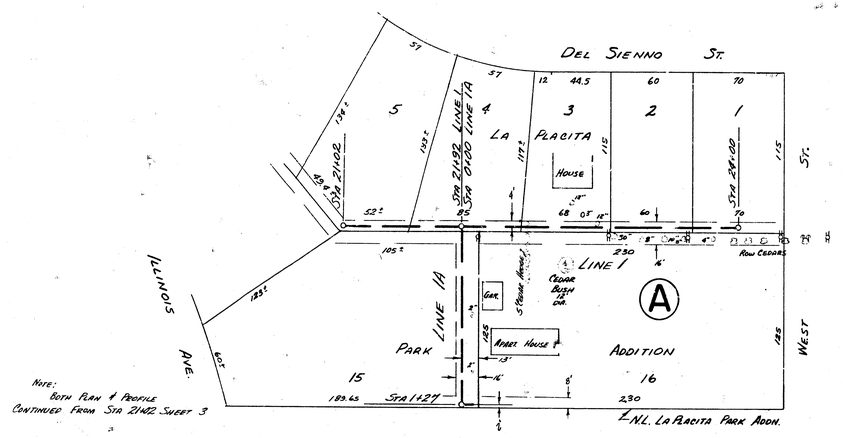

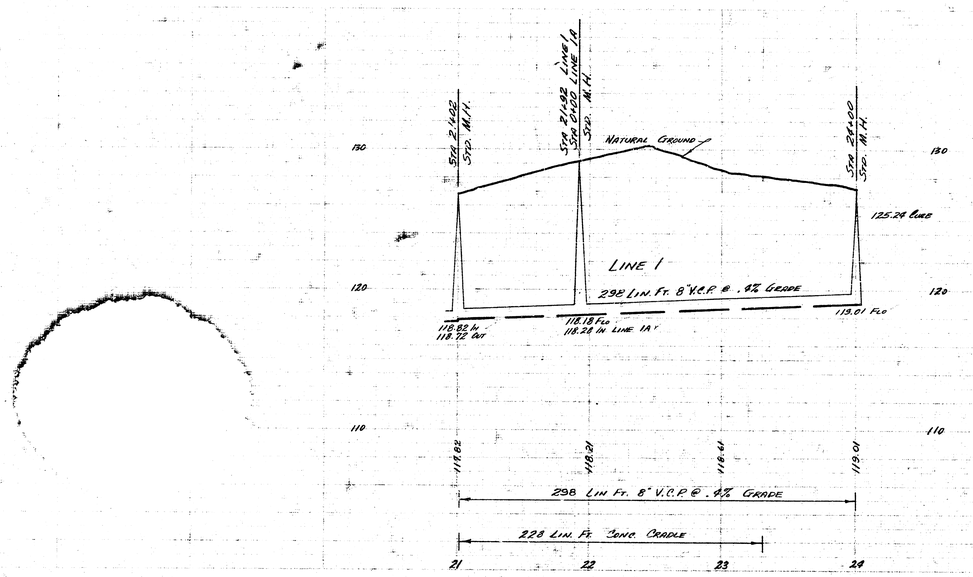


PLAN SCALE 1"=40'
PROFILE SCALE 1"=40' HOR., 1"=4' VERTICAL


LAT 2 SUB 9 SAN. SEWER 22
PROJECT No. C25-52 SHEET 4 OF 13

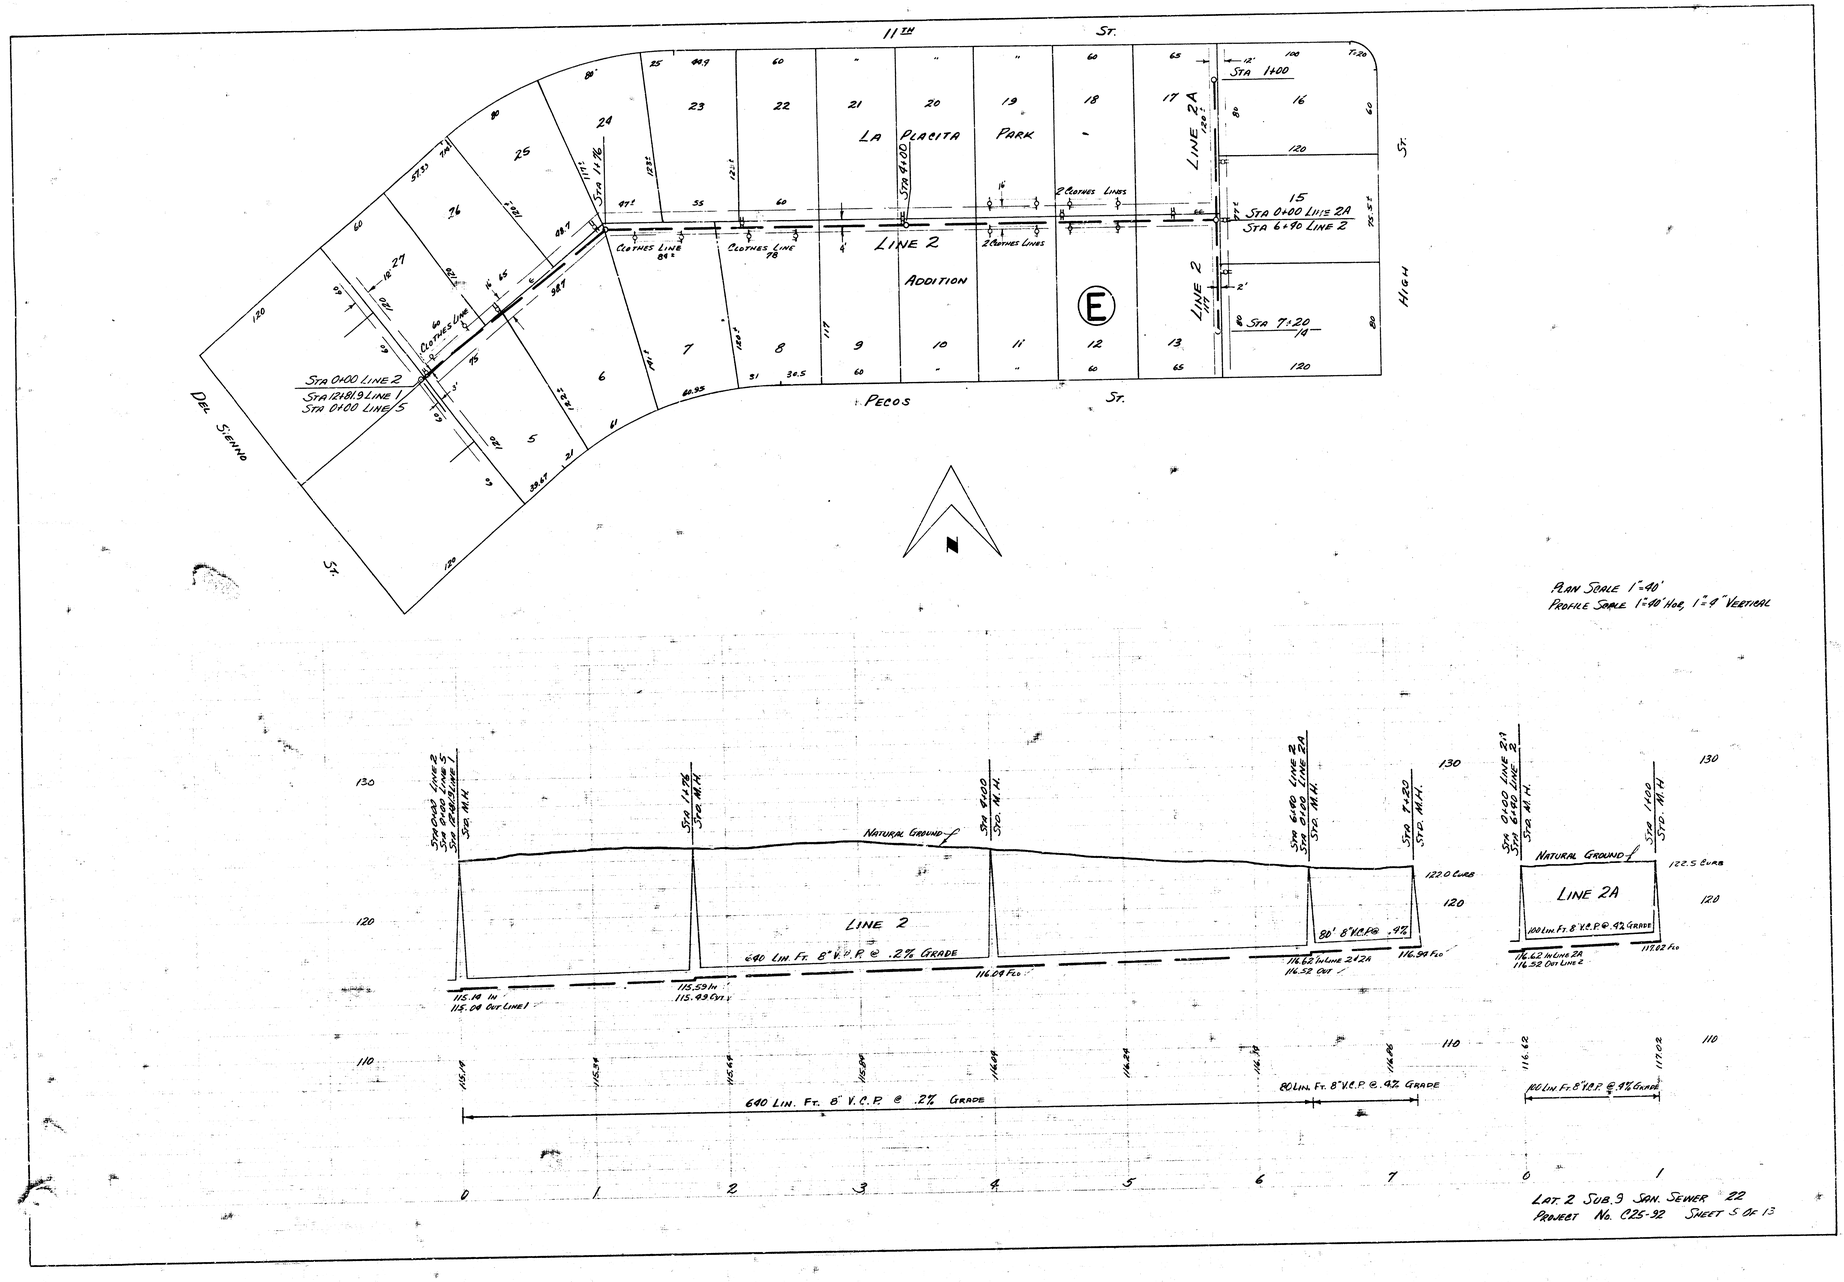


LOT 2 SUB. 3 SAN. SEWER 22
PROJECT No. C25-92 SHEET 5 OF 13

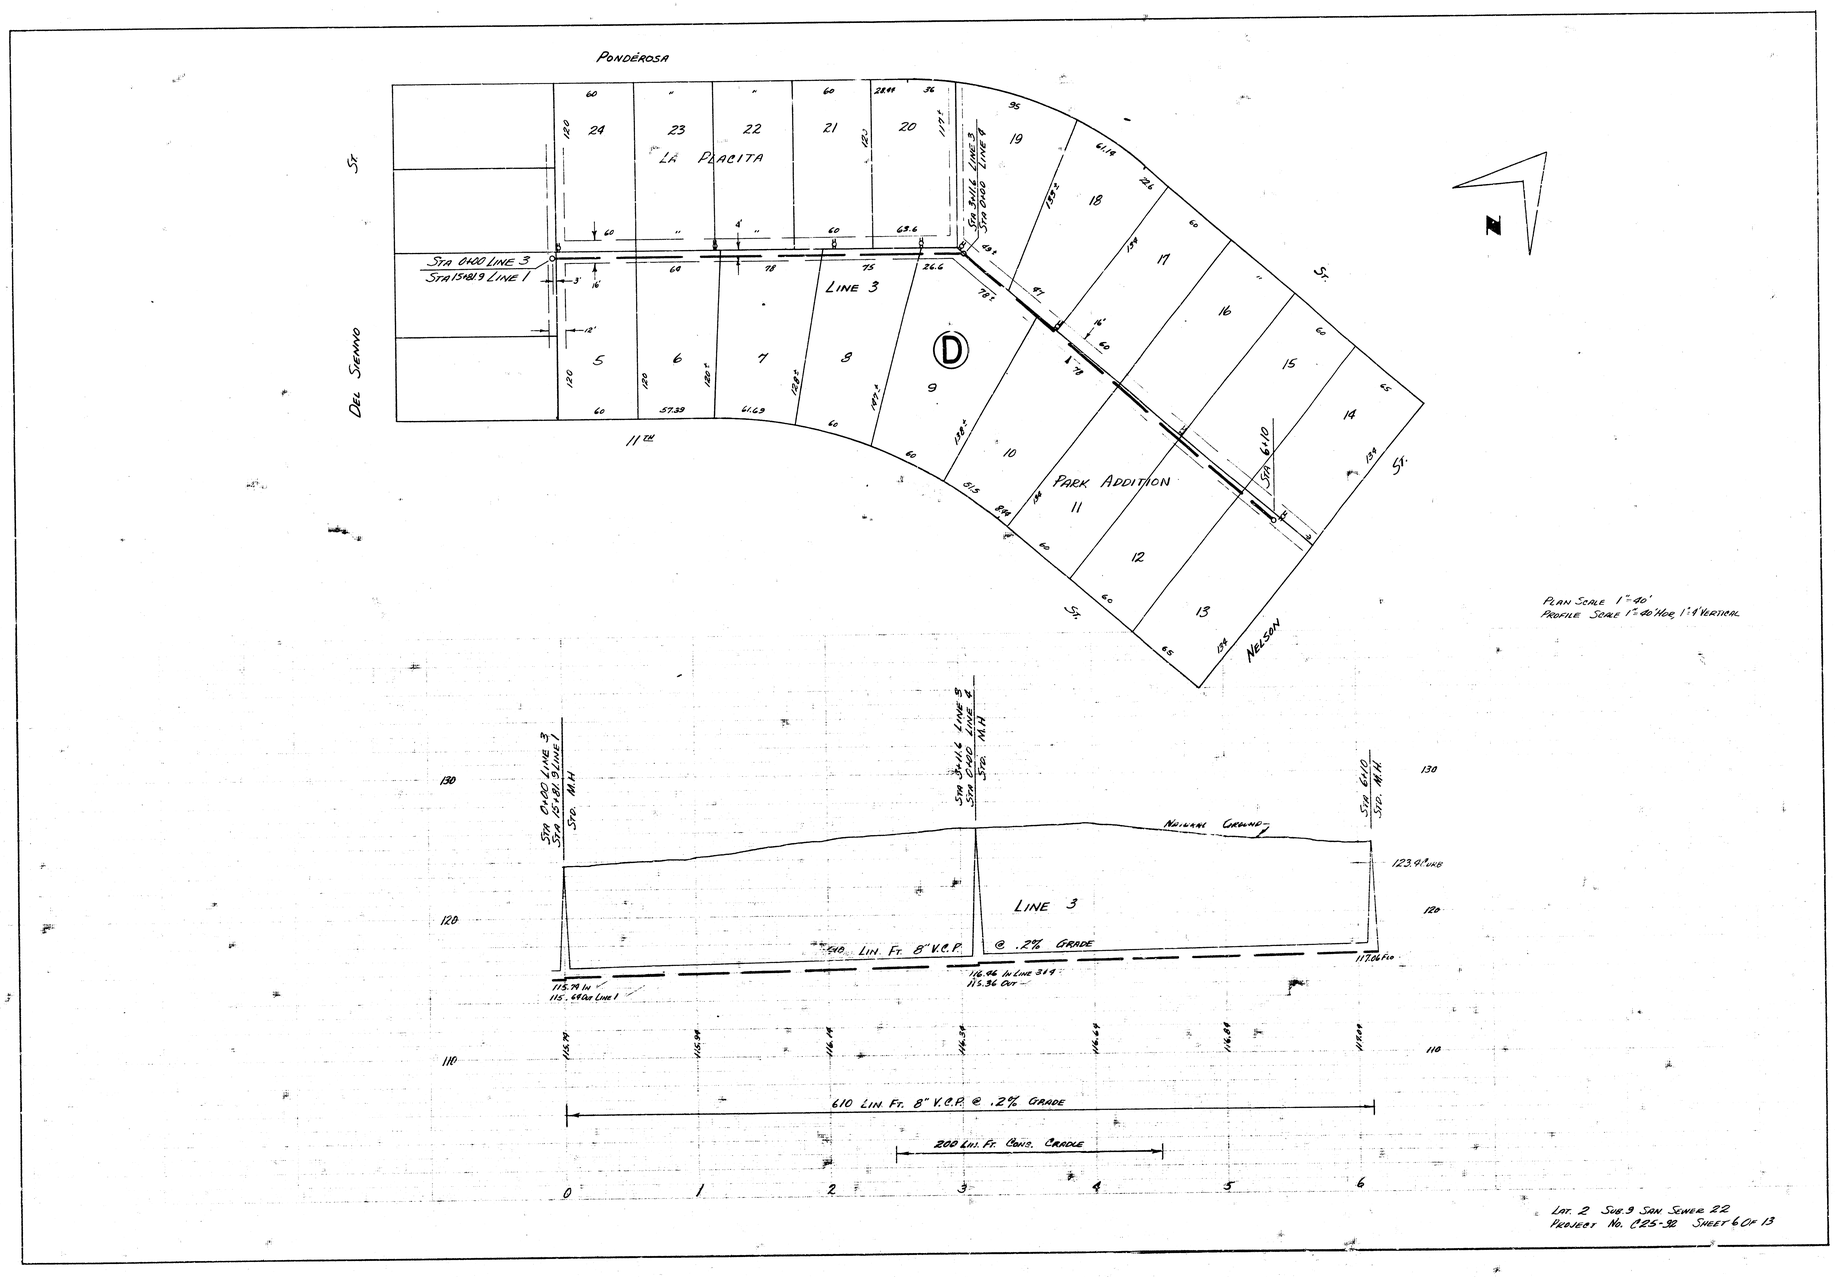


LOT 2 SUB. 9 SAN SEWER 22
PROJECT NO. C25-32 SHEET 6 OF 13

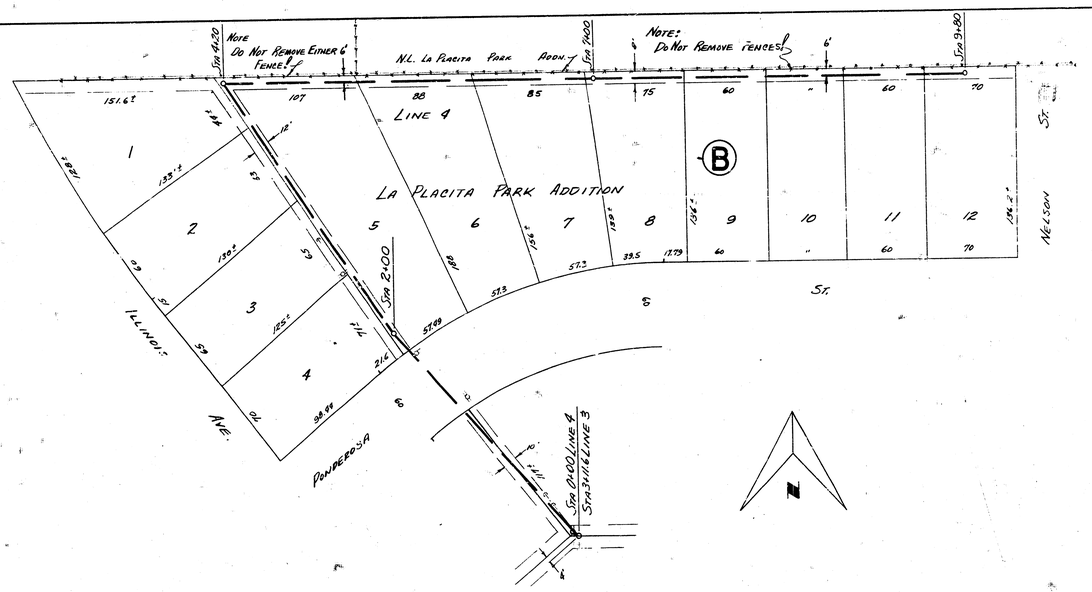


PLAN SCALE 1"=40'
PROFILE SCALE 1"=40' HOR, 1"=4' VERTICAL

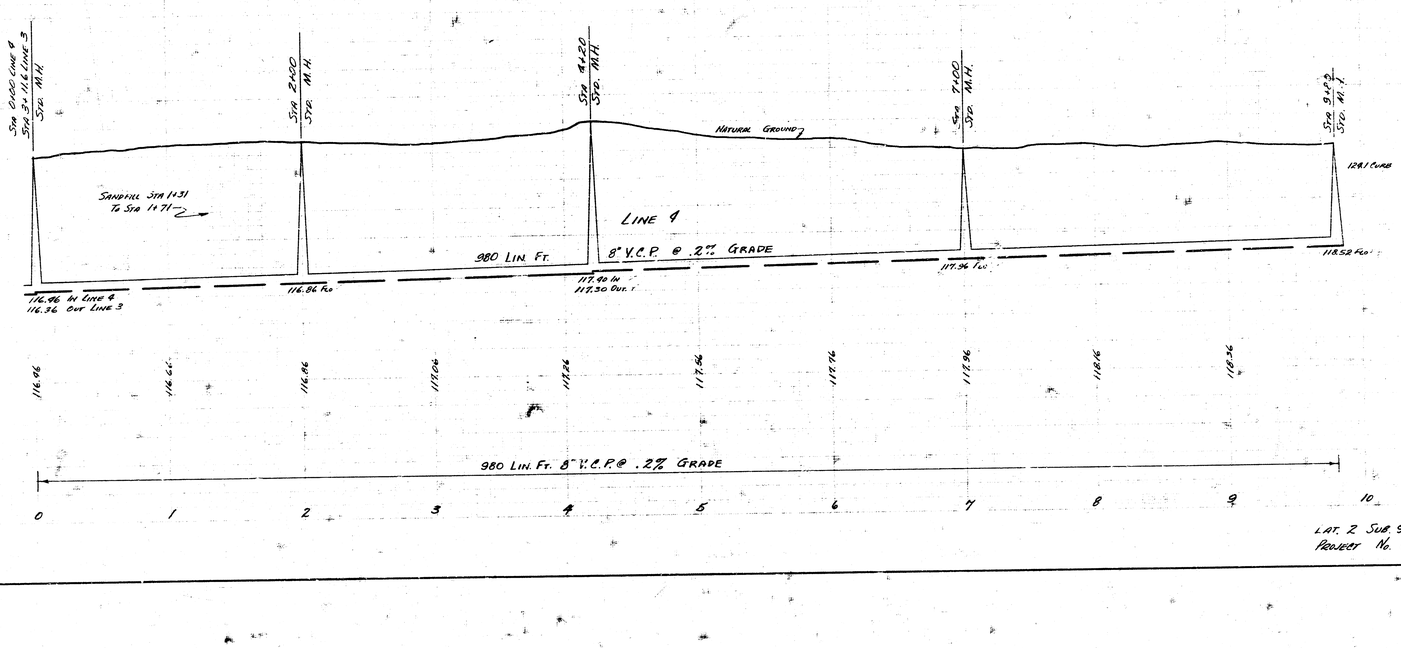


LAT. 2 SUB. 9 SAN. SEWER 22
PROJECT No. C25-92 SHEET 7 OF 13

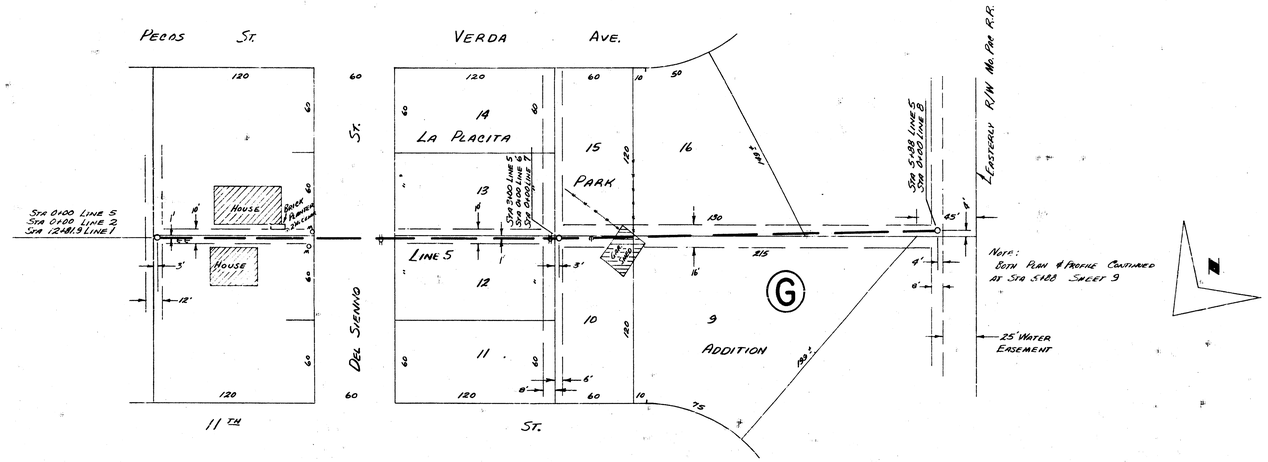


PLAN SCALE 1"=40'
PROFILE SCALE 1"=40' HOR. 1"=4 VERTICAL

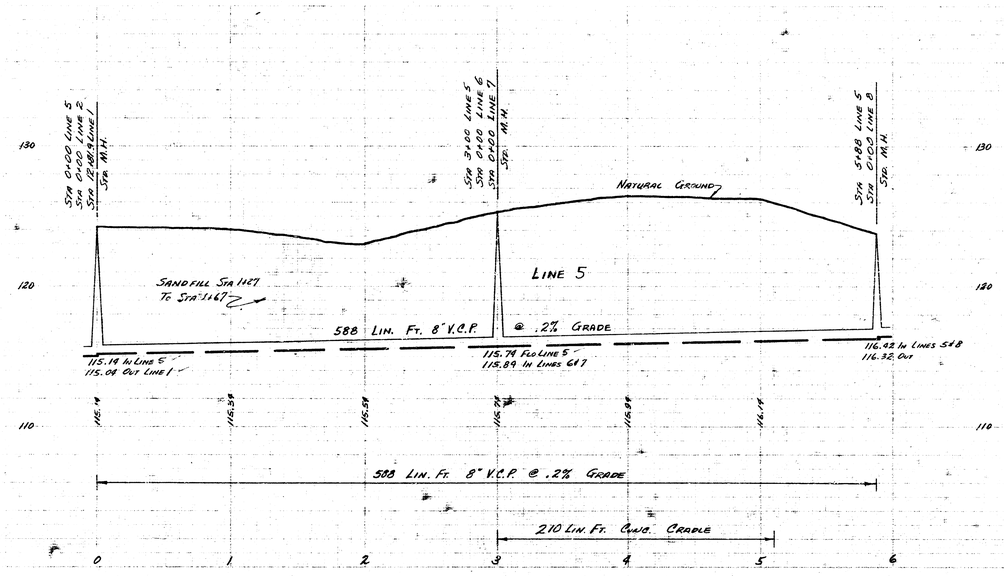

LAT. 2 SUB 3 SAN. SEWER 22
PROJECT No. C25-92 SHEET 8 OF 13

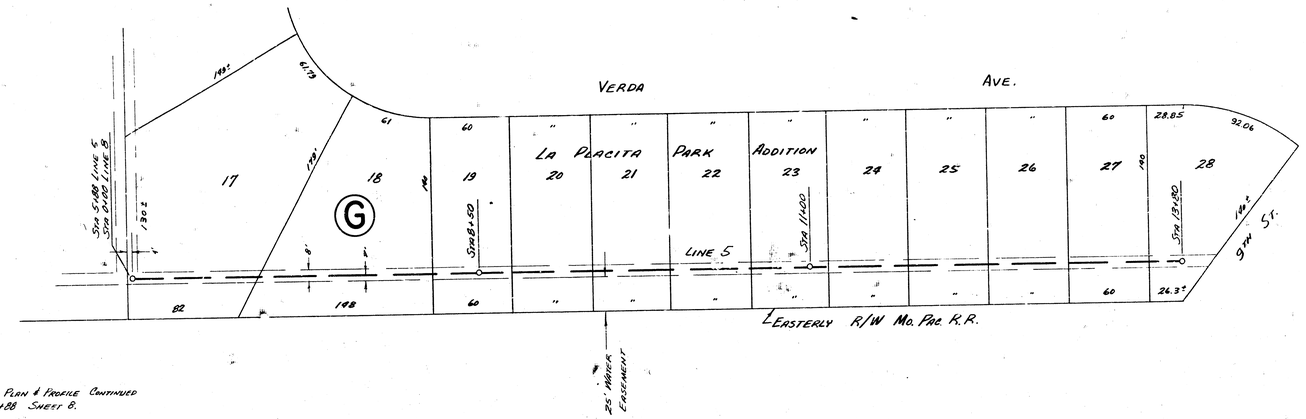


NOTE:
BOTH PLAN & PROFILE CONTINUED
FROM STA 5+88 SHEET 8.

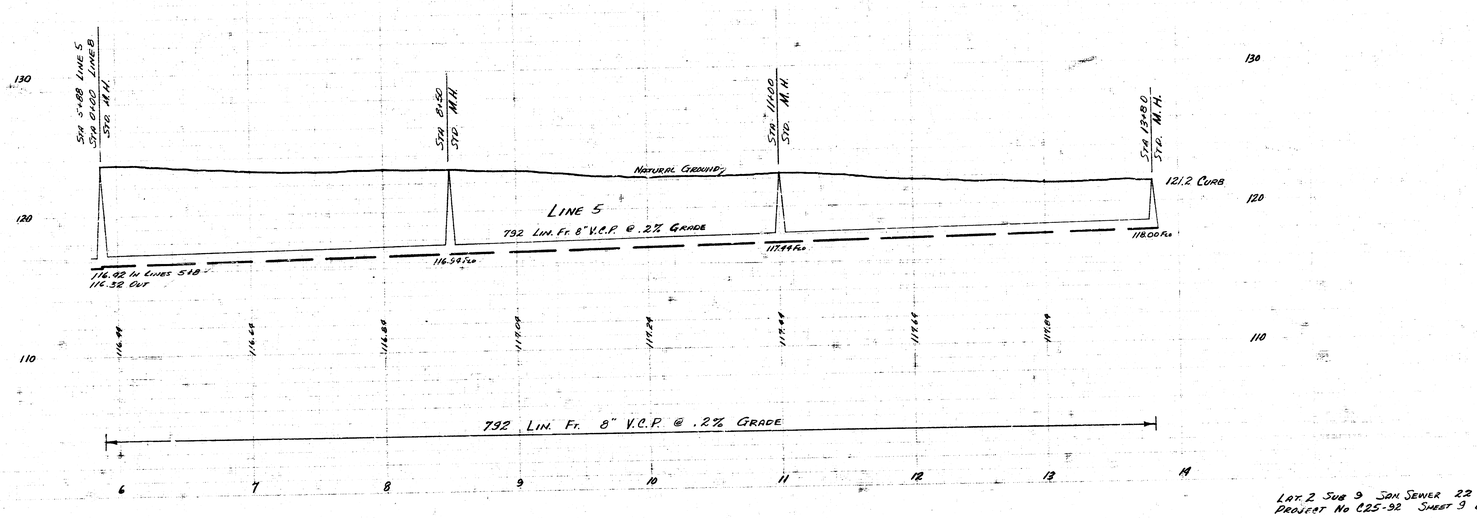


PLAN SCALE 1"=40'
PROFILE SCALE 1"=40' HOR, 1"=4' VERTICAL


LOT 2 SUB 9 SAN SEWER 22
PROJECT No C25-92 SHEET 9 OF 13

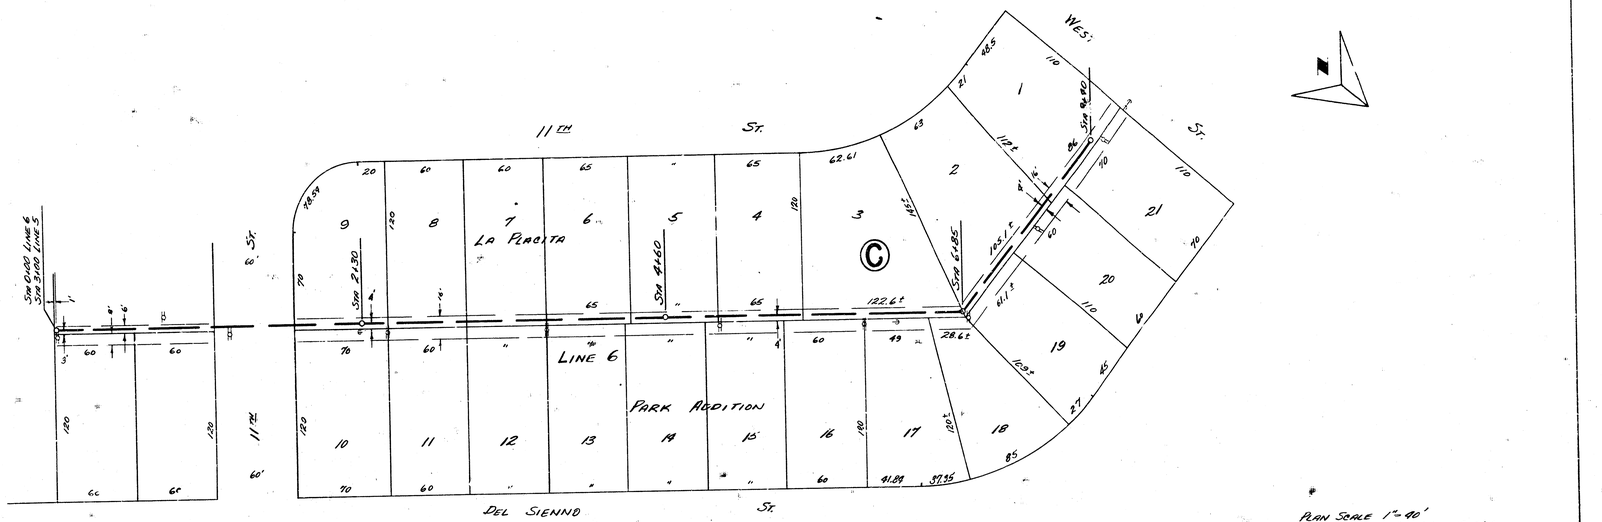


PLAN SCALE 1"=40'
PROFILE SCALE 1"=40' HOR. 1"=9' VERTICAL

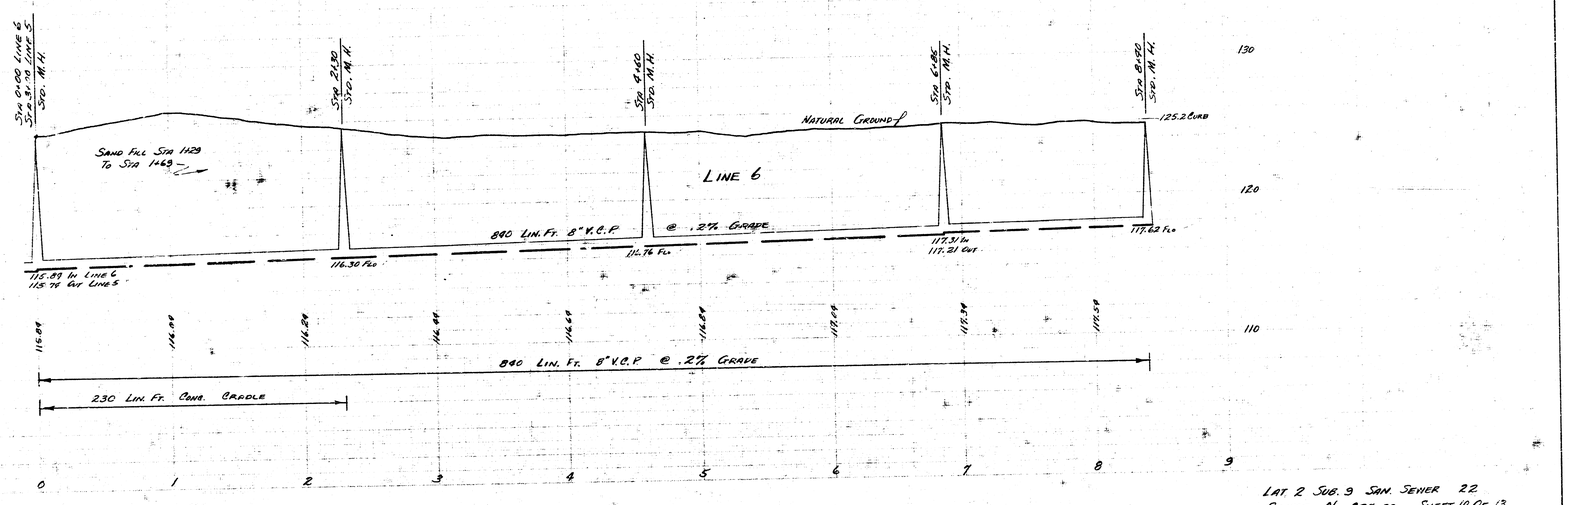


LAT 2 SUB. 9 SAN. SEWER 22
PROJECT NO. C25-92 SHEET 10 OF 13

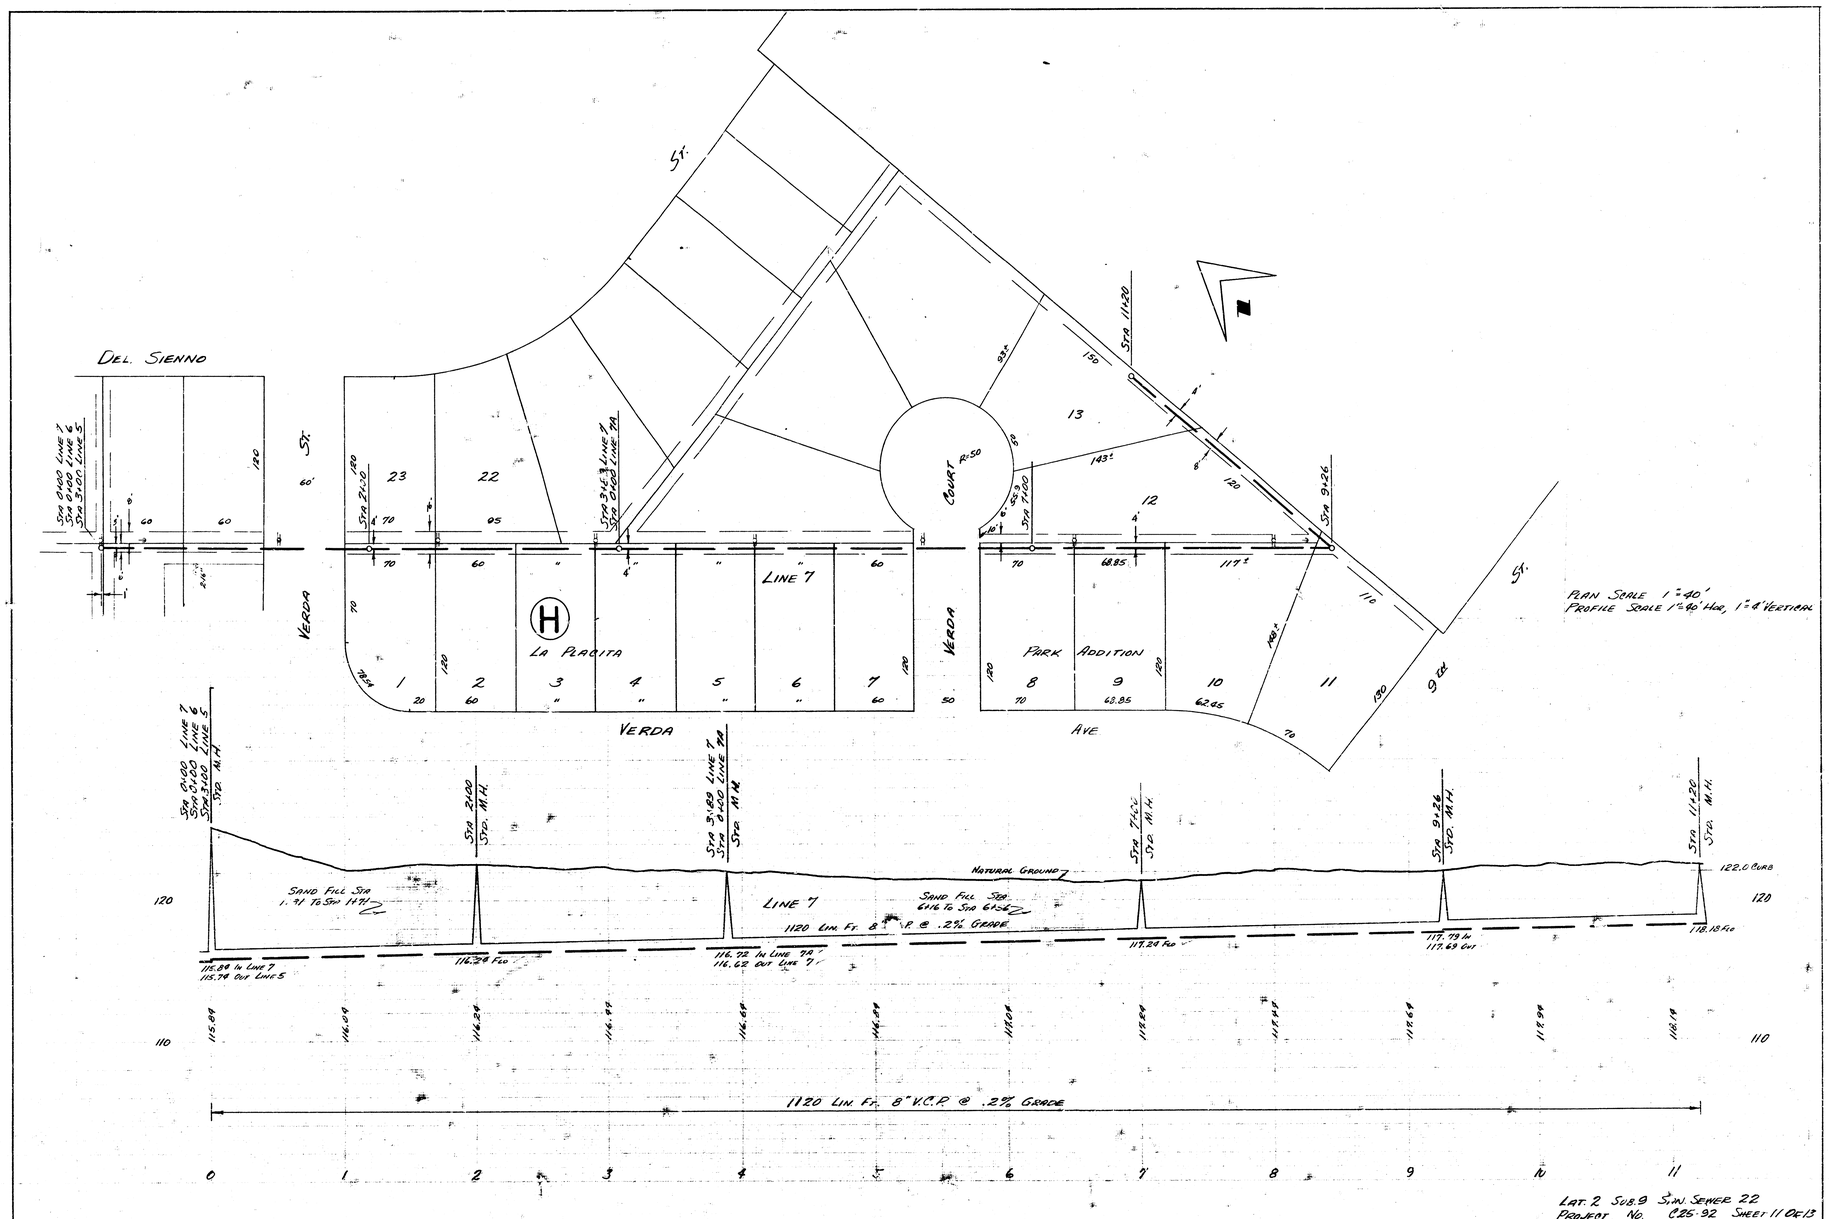

DEL. SIENNO
VERDA ST.
LA PLACITA
LINE 7
COURT R=50
PARK ADDITION
VERDA AVE
9TH AVE
Sta 0+00 Line 7
Sta 0+00 Line 6
Sta 3+00 Line 5
Sta M.H.
Sta 2+00
Sta 3+89 Line 7
Sta 0+00 Line 7A
Sta 7+62
Sta 9+26
Sta 11+20
Natural Ground
SAND FILL STA 1+91 TO STA 14+71
SAND FILL STA 64+16 TO STA 64+56
1120 LIN. FT. 8" R.C.P. @ .2% GRADE
116.84 In Line 7
113.74 Out Line 5
116.74 Flo
114.92 In Line 7A
116.62 Out Line 7
117.24 Flo
117.79 In
117.69 Out
118.19 Flo
122.0 Curb
PLAN SCALE 1"=40'
PROFILE SCALE 1"=40' Hor., 1"=8' VERTICAL
LOT 2 SUB 9 S.W. SEWER 22
PROJECT NO. 625-92 SHEET 11 OF 13

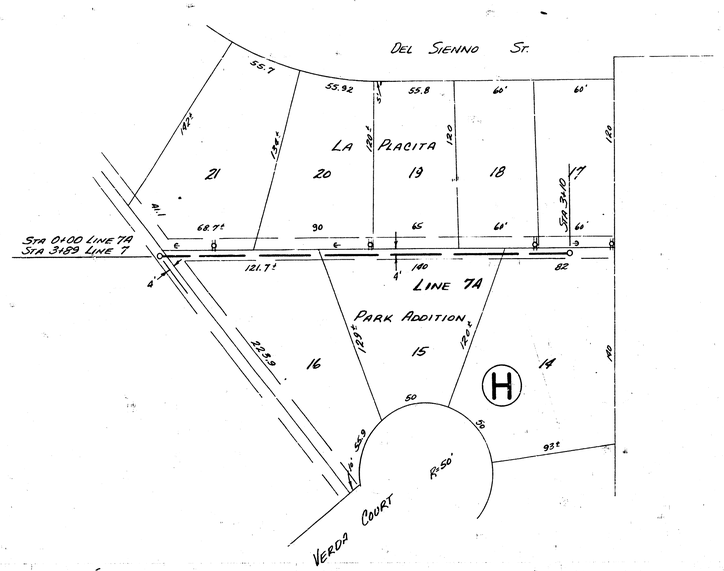


PLAN SCALE 1"=40'
PROFILE SCALE 1"=40' HOR, 1"=4' VERTICAL

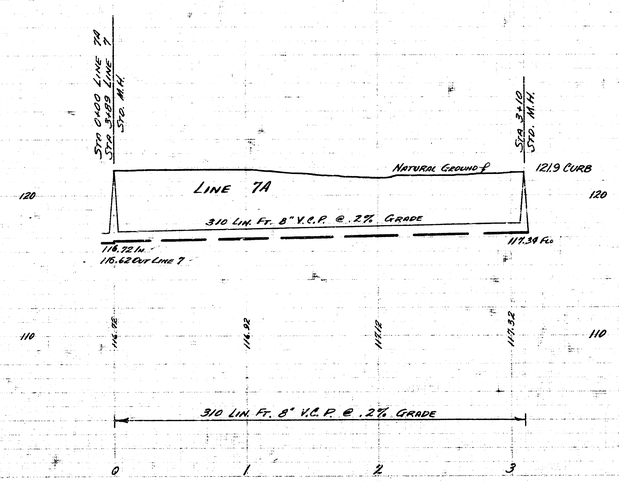

LOT 2 SUB 9 SAN. SEWER 22
PROJECT No C85-92 SHEET 12 OF 13

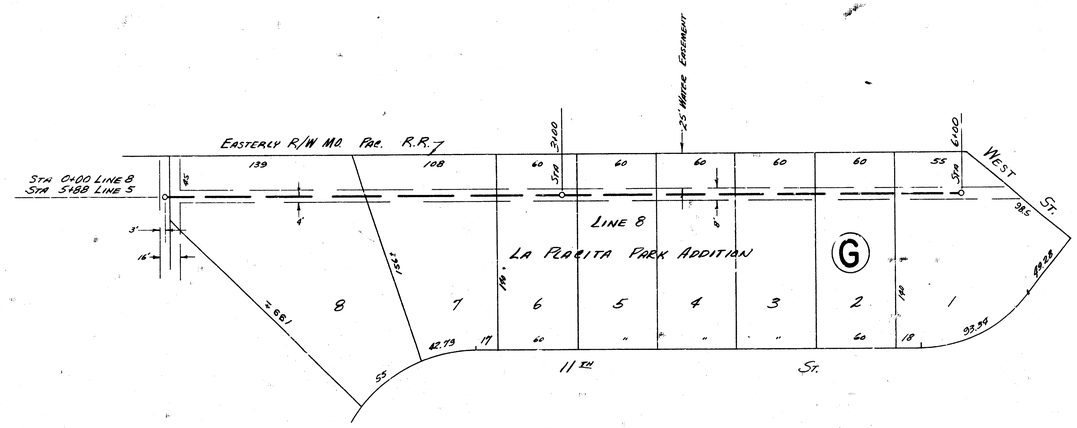

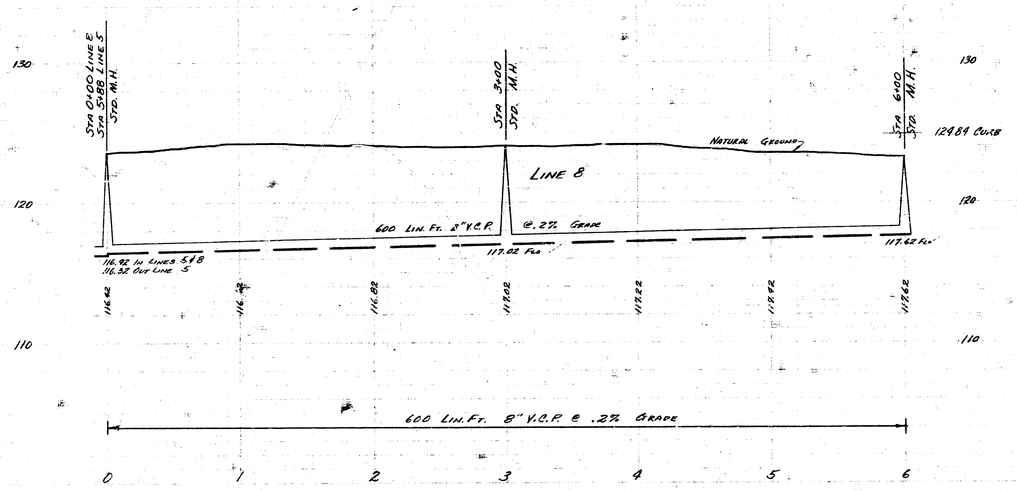

PLAN SCALE: 1"=50'
PROFILE SCALE 1"=50' Hor, 1"=5' VERTICAL

LOT 2 SUB. 9 SAN SEWER 22
PROJECT No. C25-92 SHEET 13 OF 13