

Surveyed By: Hanson
Drawn By: Penrod
Checked By:
Date:

Book I.H. 33

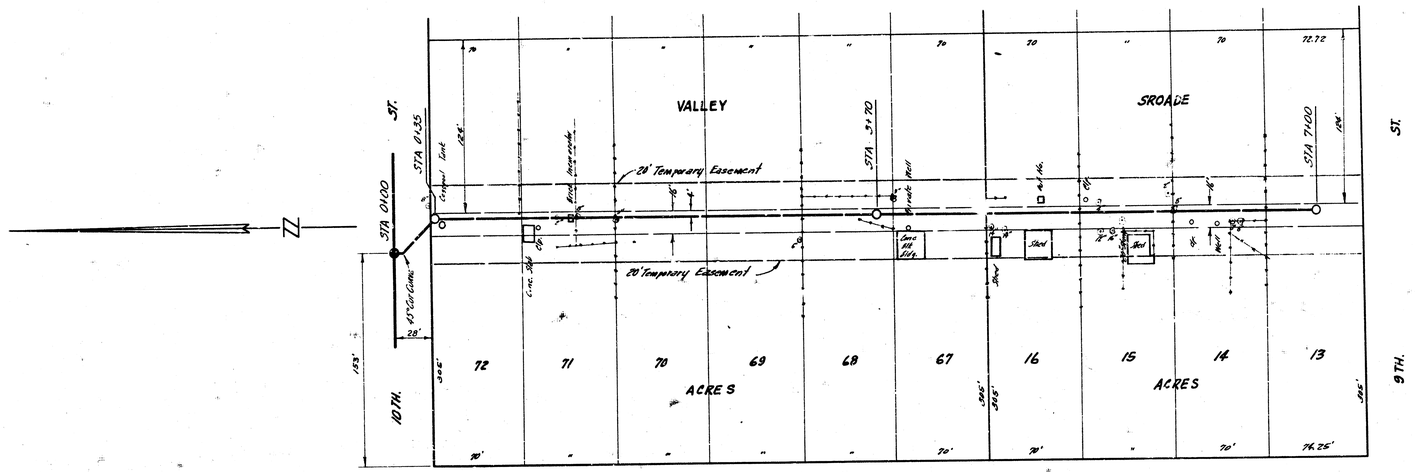

PLAN SCALE 1"=40'
PROFILE SCALE 1"=40' HOR, 1"=4' VERTICAL

BM 121.55 SO. RIM M.H. STATION 0+00

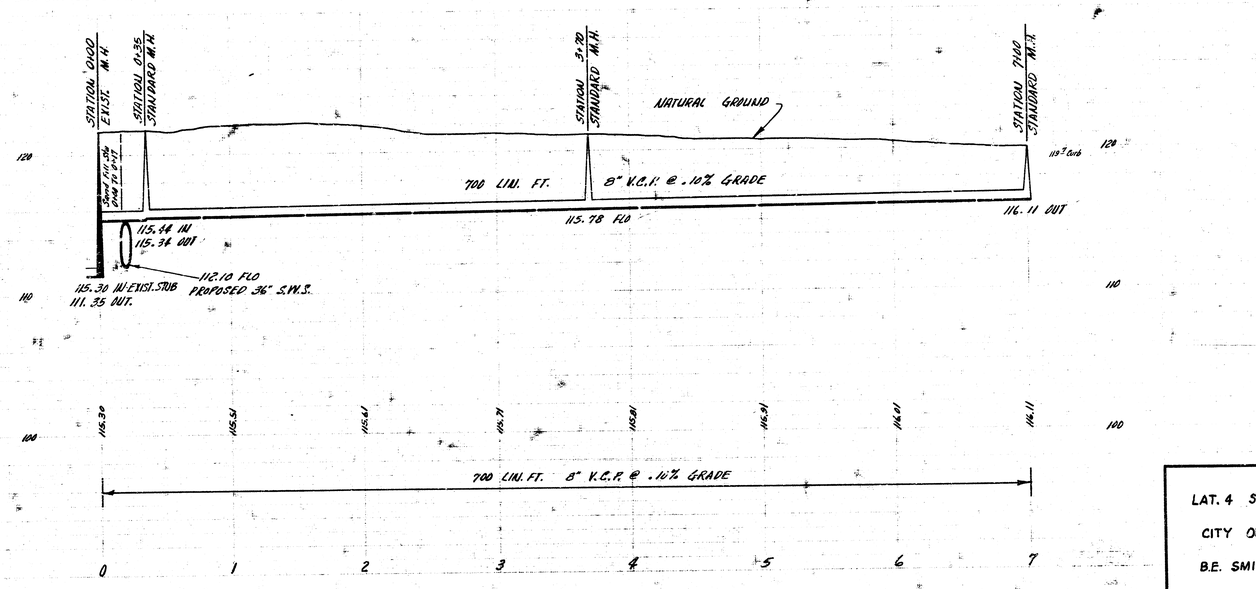

LAT. 4 SUB. 3 SAN. SEWER 22
CITY OF WICHITA, KANSAS
B.E. SMITH CITY ENGINEER
PROJ. NO C26-37 DATE JAN, 1957