Survey By: J. Young Book 1301
Drawn By: Dewey
Checked By:
Date

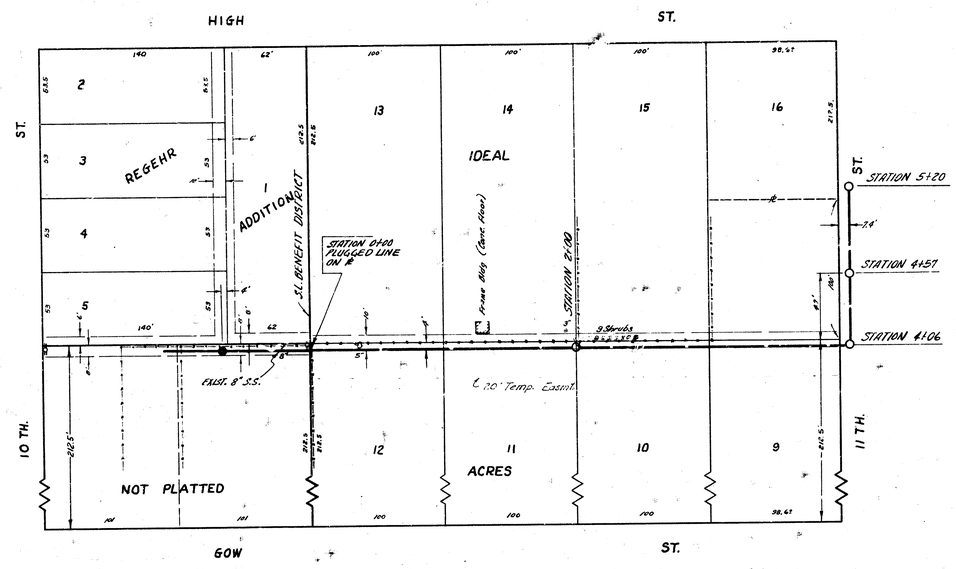

B.M. 123.14 N. Rim M.H. N.S. 10th Bet. High & Gow

Plan Scale 1"=40'
Profile Scale 1"=40' Hor. 1"=4' Vertical

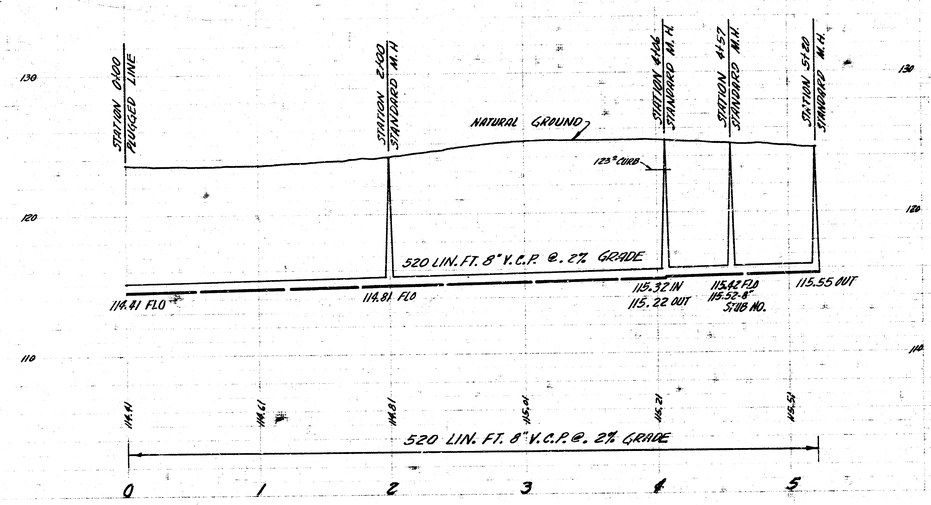

LAT. 7 SUB. 9 SAN. SEWER 22
CITY OF WICHITA, KANSAS
B.E. SMITH CITY ENGINEER
PROJ. NO C26-55 DATE-