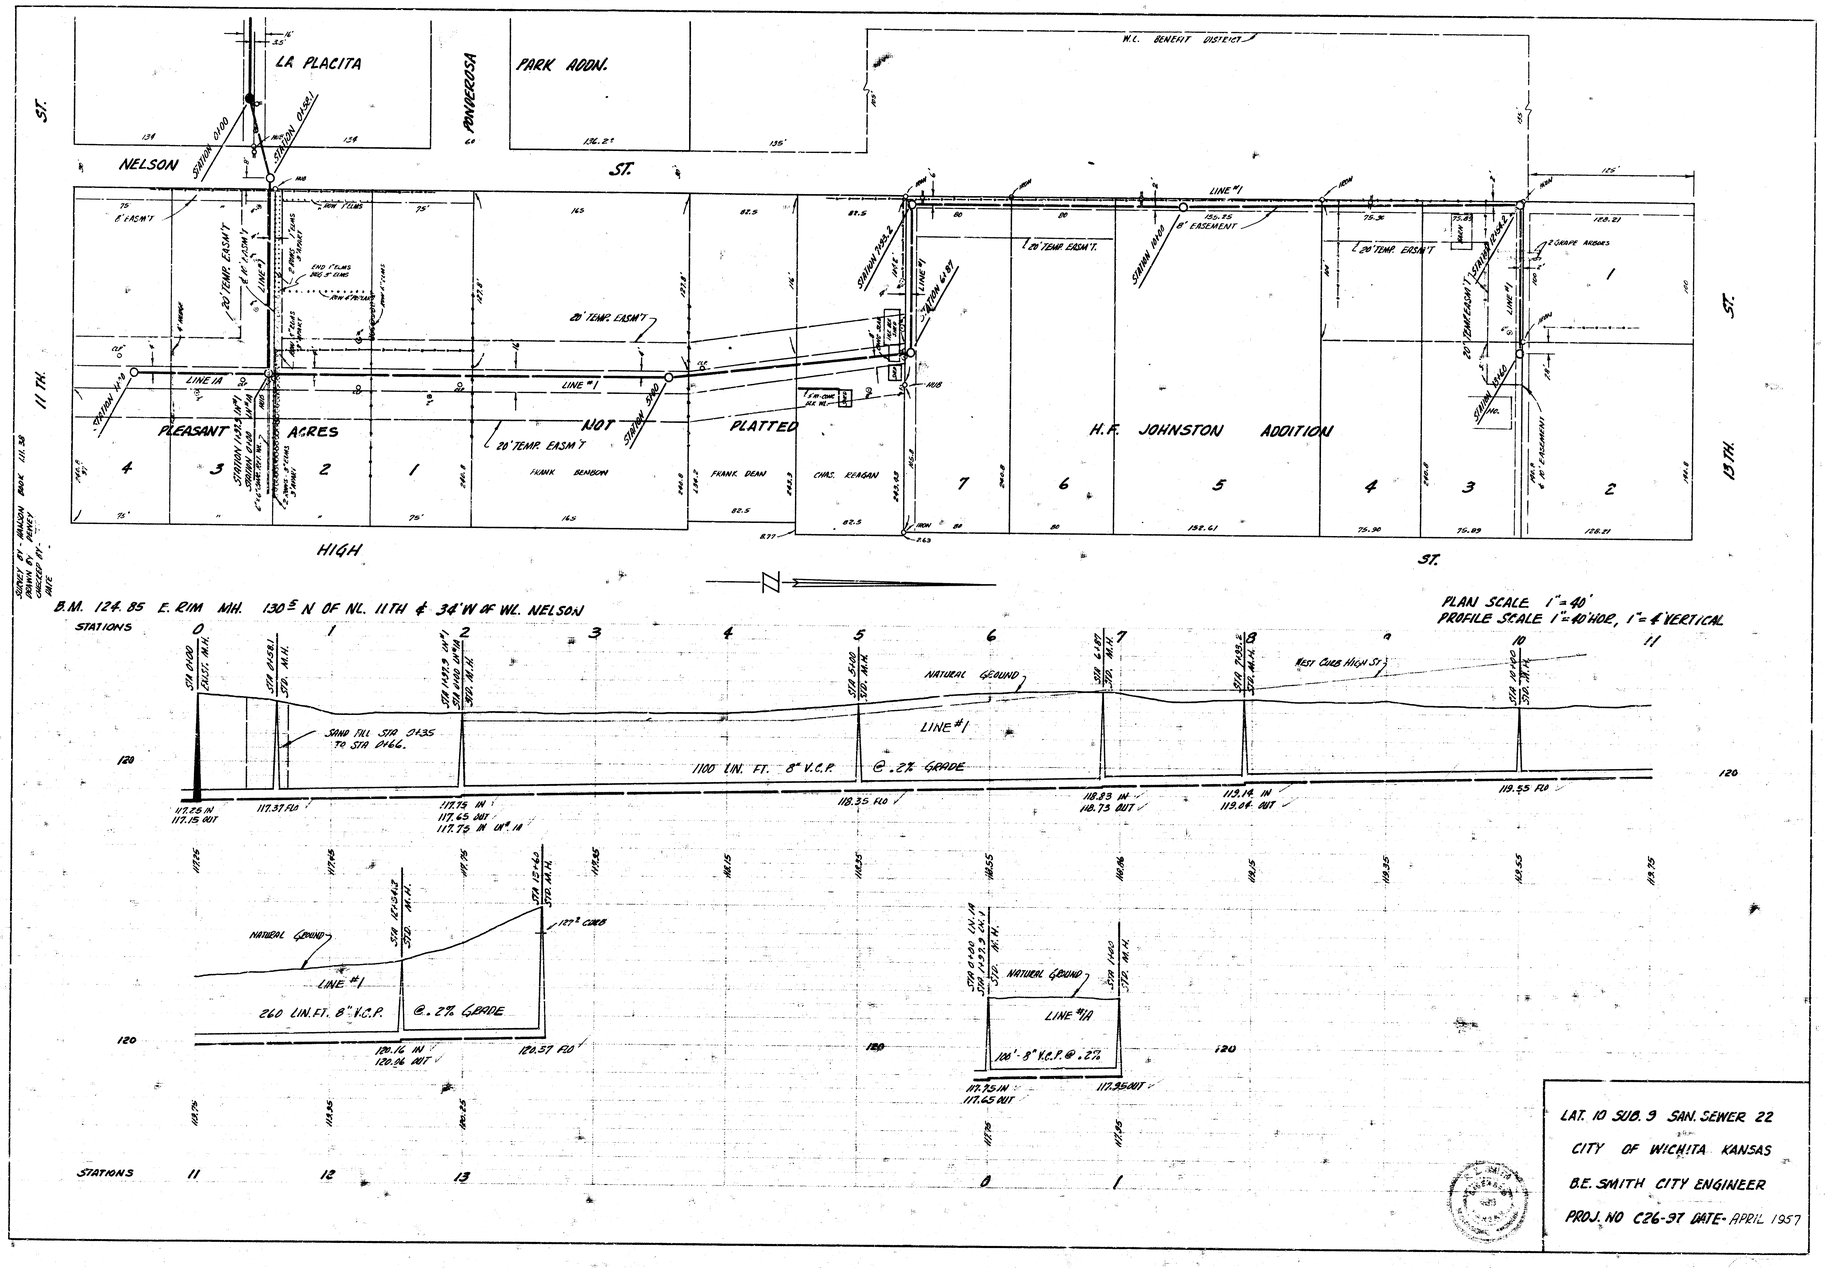
LA PLACITA
PARK ADDN.
PONDEROSA
NELSON
ST.
W.L. BENEFIT DISTRICT
11 TH.
13 TH.
HIGH
ST.
PLEASANT ACRES
NOT PLATTED
H.F. JOHNSTON ADDITION
20' TEMP. EASM'T
LINE #1
LINE #1A
FRANK BENSON
FRANK DEAN
CHAS. REAGAN
B.M. 124.85 E. RIM MH. 130± N OF NL. 11TH & 34' W OF WL. NELSON
PLAN SCALE 1" = 40'
PROFILE SCALE 1" = 40' HOR. 1" = 4' VERTICAL
STATIONS
NATURAL GROUND
WEST CURB HIGH ST.
SAND FILL STA 0+35 TO STA 0+66.
1100 LIN. FT. 8" V.C.P. @ .2% GRADE
260 LIN. FT. 8" V.C.P. @ .2% GRADE
100' 8" V.C.P. @ .2%
117.25 IN
117.15 OUT
117.37 FLO
117.75 IN
117.65 OUT
118.35 FLO
118.83 IN
118.73 OUT
119.55 FLO
113.14 IN
113.04 OUT
120.12 IN
120.06 OUT
120.57 FLO
117.75 IN
117.65 OUT
117.95 OUT
LAT. 10 SUB. 9 SAN. SEWER 22
CITY OF WICHITA KANSAS
B.E. SMITH CITY ENGINEER
PROJ. NO C26-37 DATE- APRIL 1957