
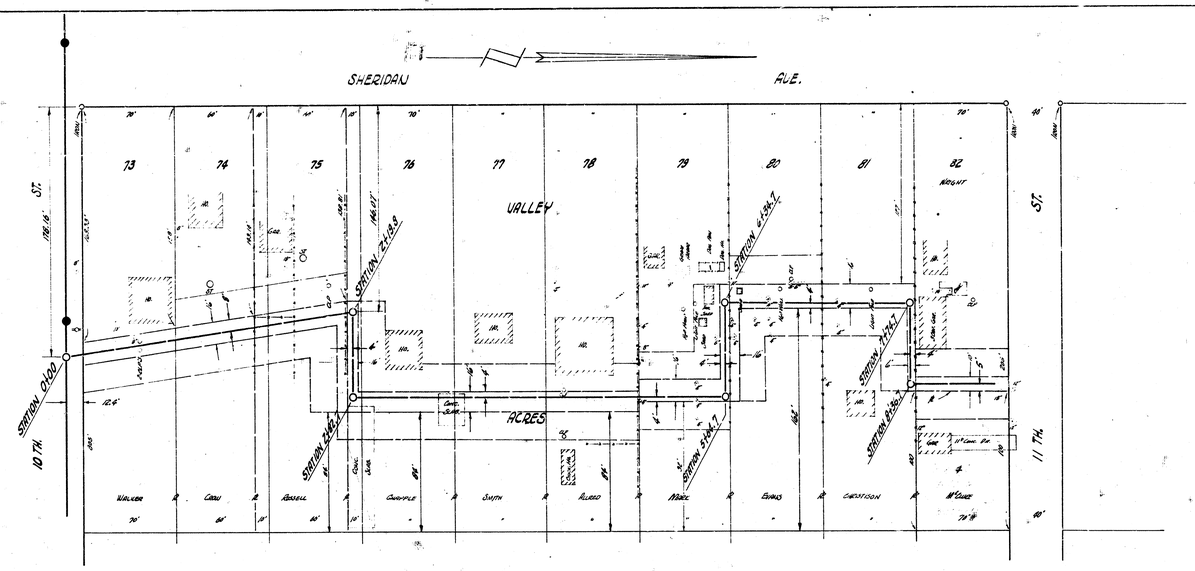



B.M. 121.572 STD. NE. COR. SHERIDAN & 9TH.
B.M. 123.51 "M" IN MUELLER F. PLUG. SE. COR 10TH. & SHERIDAN.
B.M. 126.90 "M" IN MUELLER F. PLUG. SE. COR. 11TH. & SHERIDAN.

PLAN SCALE 1"= 40'
PROFILE SCALE 1"= 40' HOR, 1"=4 VERTICAL

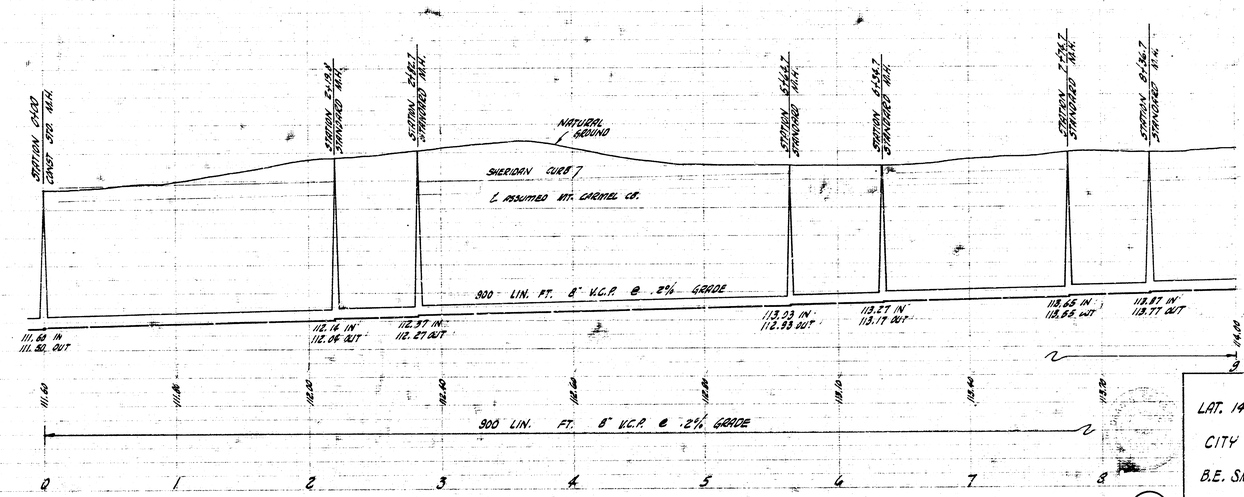

LAT. 14 SUB. 9 SAN. SEWER 22
CITY OF WICHITA, KANSAS
B.E. SMITH CITY ENGINEER
PROJ. NO. C27-21 DATE~ JULY 1958

1/2

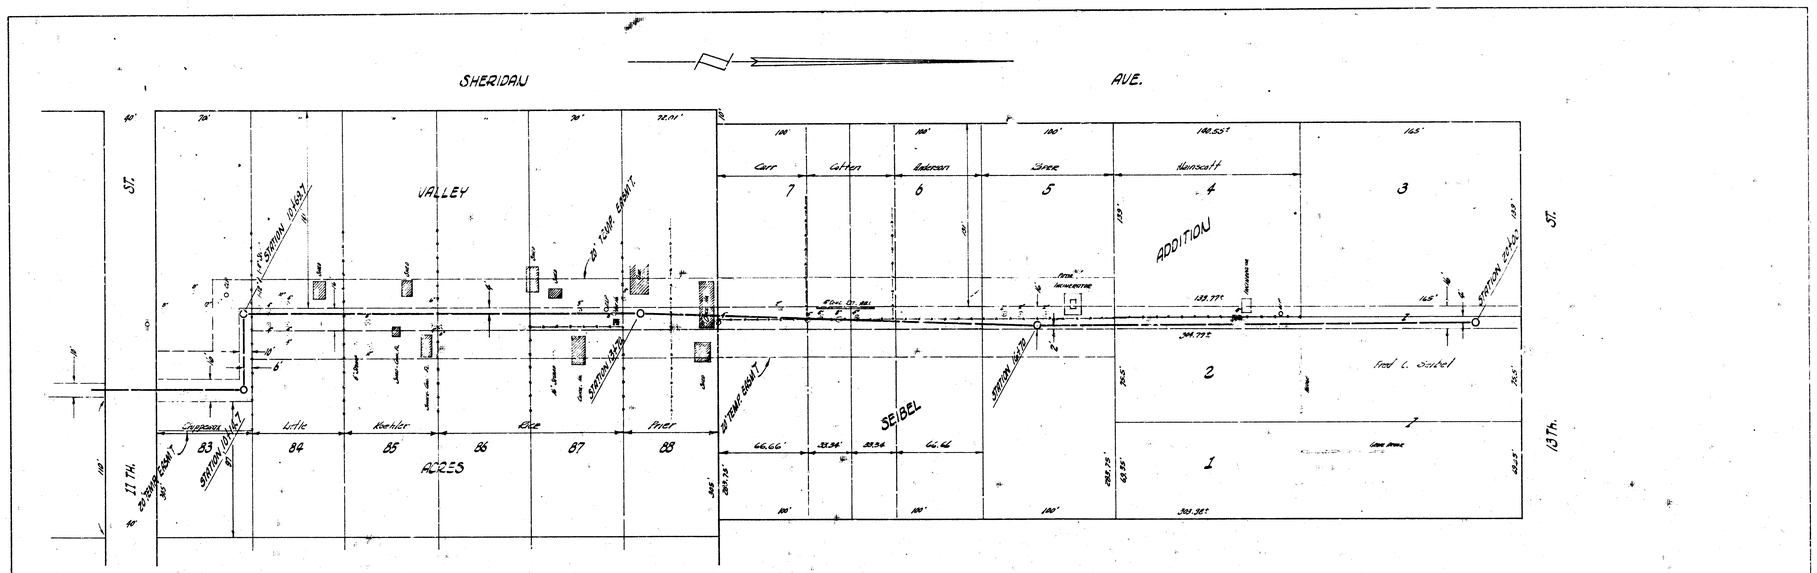

2/2

LAT. 14 SUB. 9 SAN. SEWER 22
PROJ. NO. C27-21