

Survey By ROSS Date 5-46
Drawn By
Checked By
Date

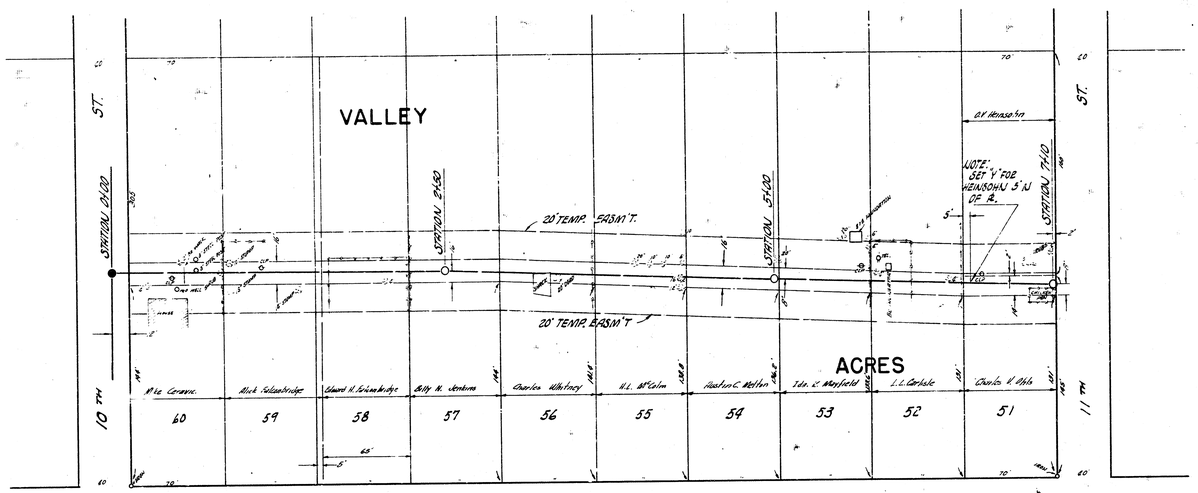

PLAN SCALE 1"=20'
PROFILE SCALE 1"=20' HOR., 1"=4 VER.

B.M. 123.22 Nail S.W. Side P.P. N.E. Cor. 11TH & Custer.

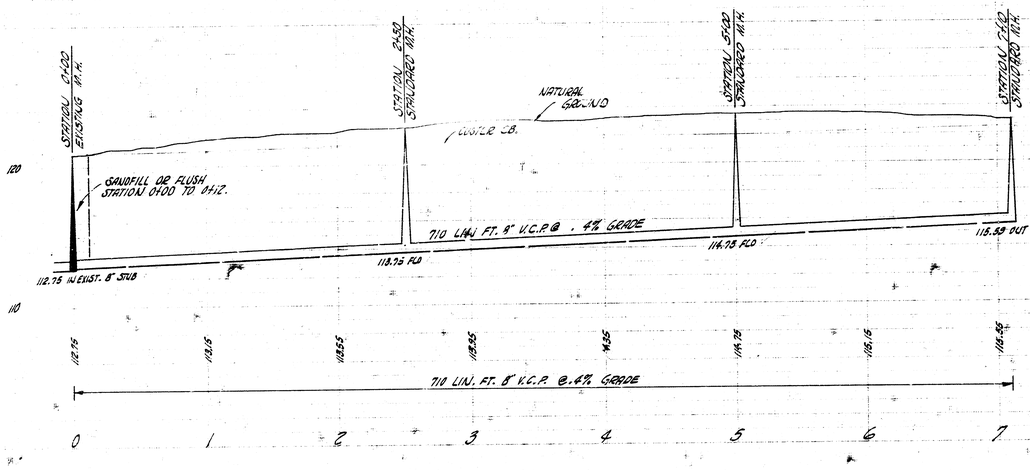

LATERAL 17 SUB. 9 S.S. 22
CITY OF WICHITA, KANSAS
B. E. SMITH CITY ENGINEER
PROJ. NO. C27-41 DATE FEB. 1958

8 5 1 9