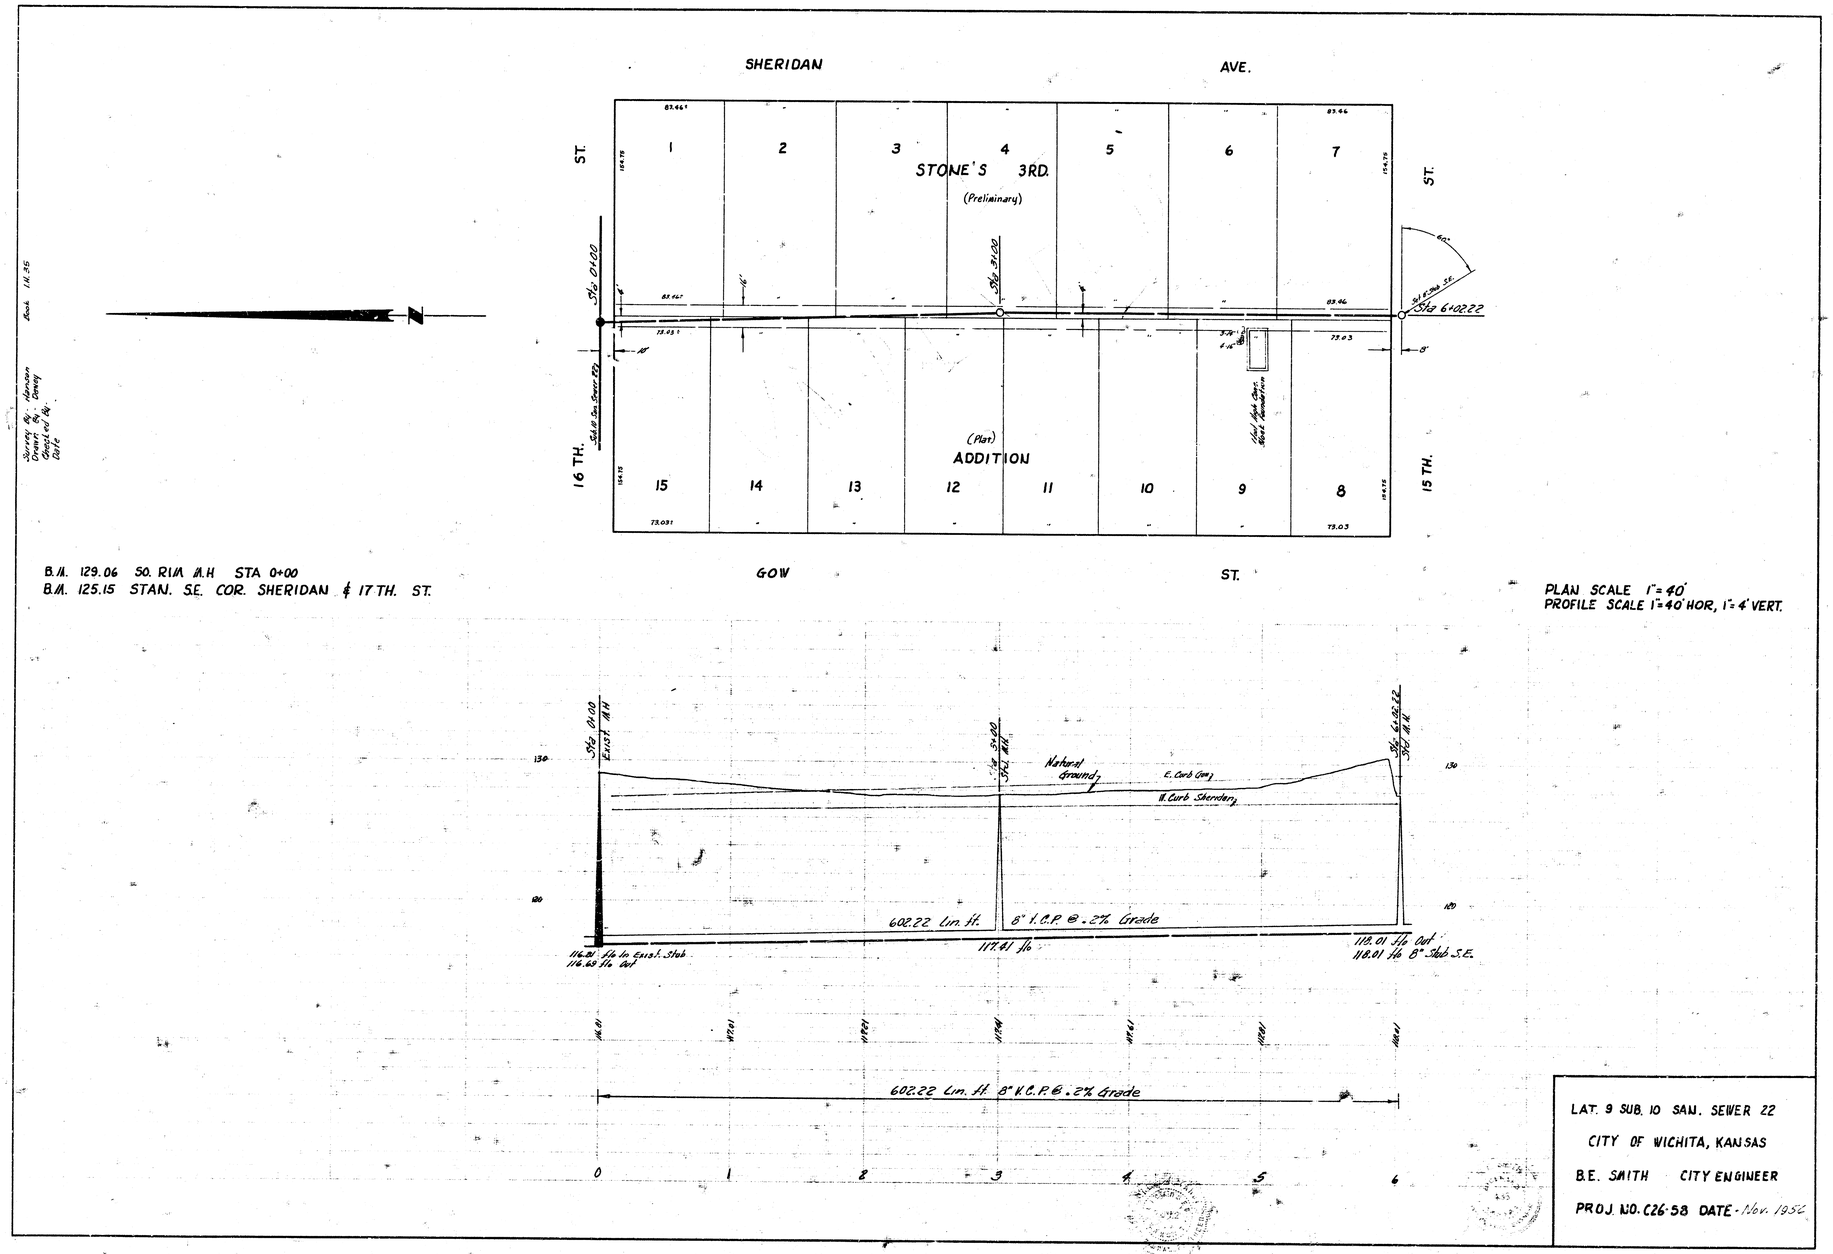

B.M. 129.06 SO. RIM M.H STA 0+00
B.M. 125.15 STAN. S.E. COR. SHERIDAN & 17 TH. ST.

PLAN SCALE 1"=40'
PROFILE SCALE 1"=40' HOR, 1"=4' VERT.

LAT. 9 SUB. 10 SAN. SEWER 22
CITY OF WICHITA, KANSAS
B.E. SMITH CITY ENGINEER
PROJ. NO. C26-58 DATE - Nov. 1956

e 5 1