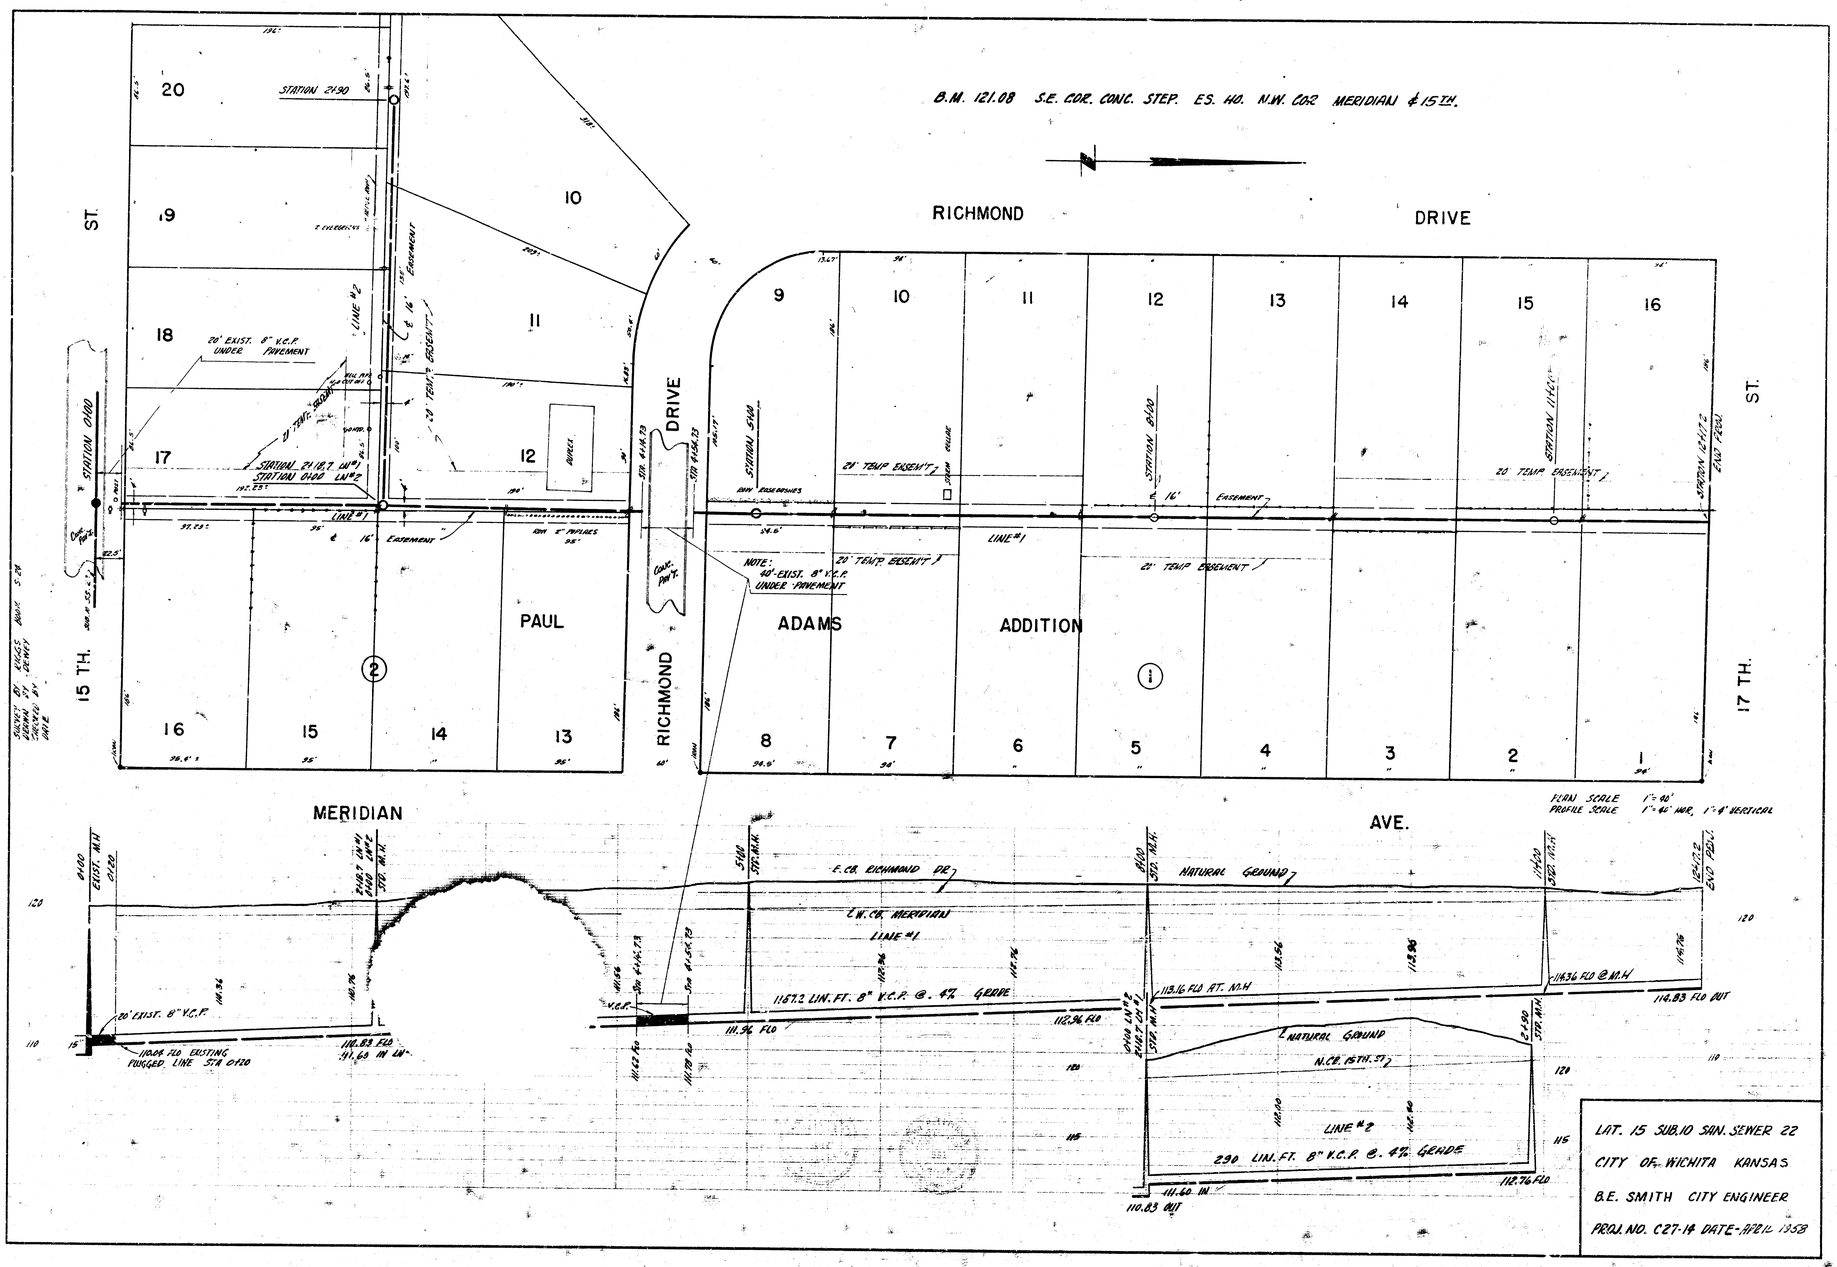
B.M. 121.08 S.E. COR. CONC. STEP. ES. HO. N.W. COR MERIDIAN & 15TH.
RICHMOND DRIVE
MERIDIAN AVE.
15 TH. ST.
17 TH. ST.
PAUL ADAMS ADDITION
RICHMOND DRIVE
STATION 2+90
STATION 0+00
STATION 5+00
STATION 8+00
STATION 11+00
STATION 12+17.2
END PROJ.
20' EXIST. 8" V.C.P. UNDER PAVEMENT
NOTE: 40' EXIST. 8" V.C.P. UNDER PAVEMENT
20' TEMP. EASEMENT
16' EASEMENT
LINE #1
LINE #2
PLAN SCALE 1"=40'
PROFILE SCALE 1"=40' HOR. 1"=4' VERTICAL
E.CB. RICHMOND DR.
NATURAL GROUND
℄ W.CB. MERIDIAN
1157.2 LIN. FT. 8" V.C.P. @ 4% GRADE
290 LIN. FT. 8" V.C.P. @ 4% GRADE
N.CB. 15TH. ST.
20' EXIST. 8" V.C.P.
110.04 FLO EXISTING PLUGGED LINE STA 0+20
110.83 FLO
111.60 IN
110.83 OUT
112.76 FLO
114.36 FLO @ M.H.
114.83 FLO OUT
113.16 FLO AT M.H.
111.96 FLO
112.96 FLO
LAT. 15 SUB. 10 SAN. SEWER 22
CITY OF WICHITA KANSAS
B.E. SMITH CITY ENGINEER
PROJ. NO. C27-14 DATE-APRIL 1958