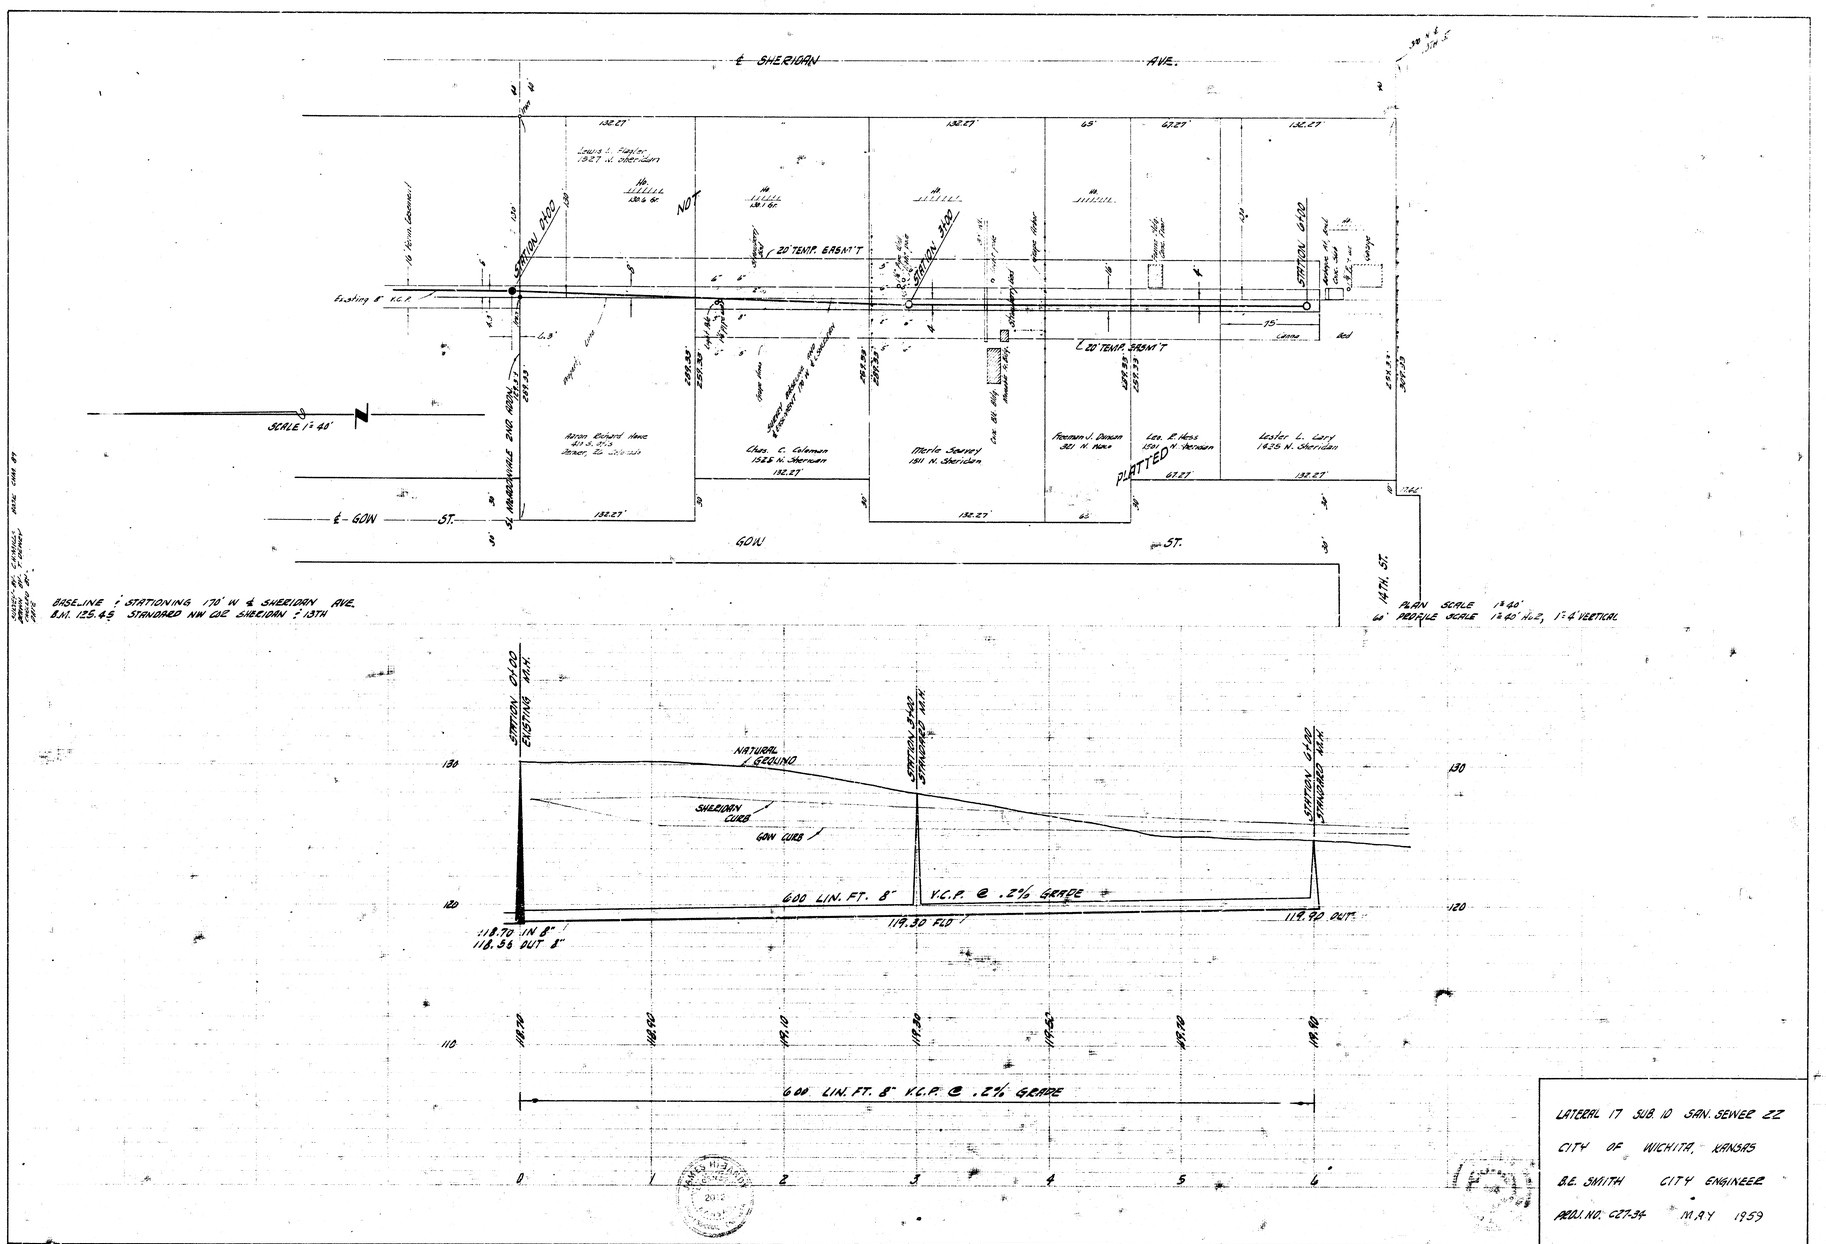

LATERAL 17 SUB. 10 SAN. SEWER 22

CITY OF WICHITA, KANSAS

B.E. SMITH CITY ENGINEER

PROJ. NO. C27-34 MAY 1959