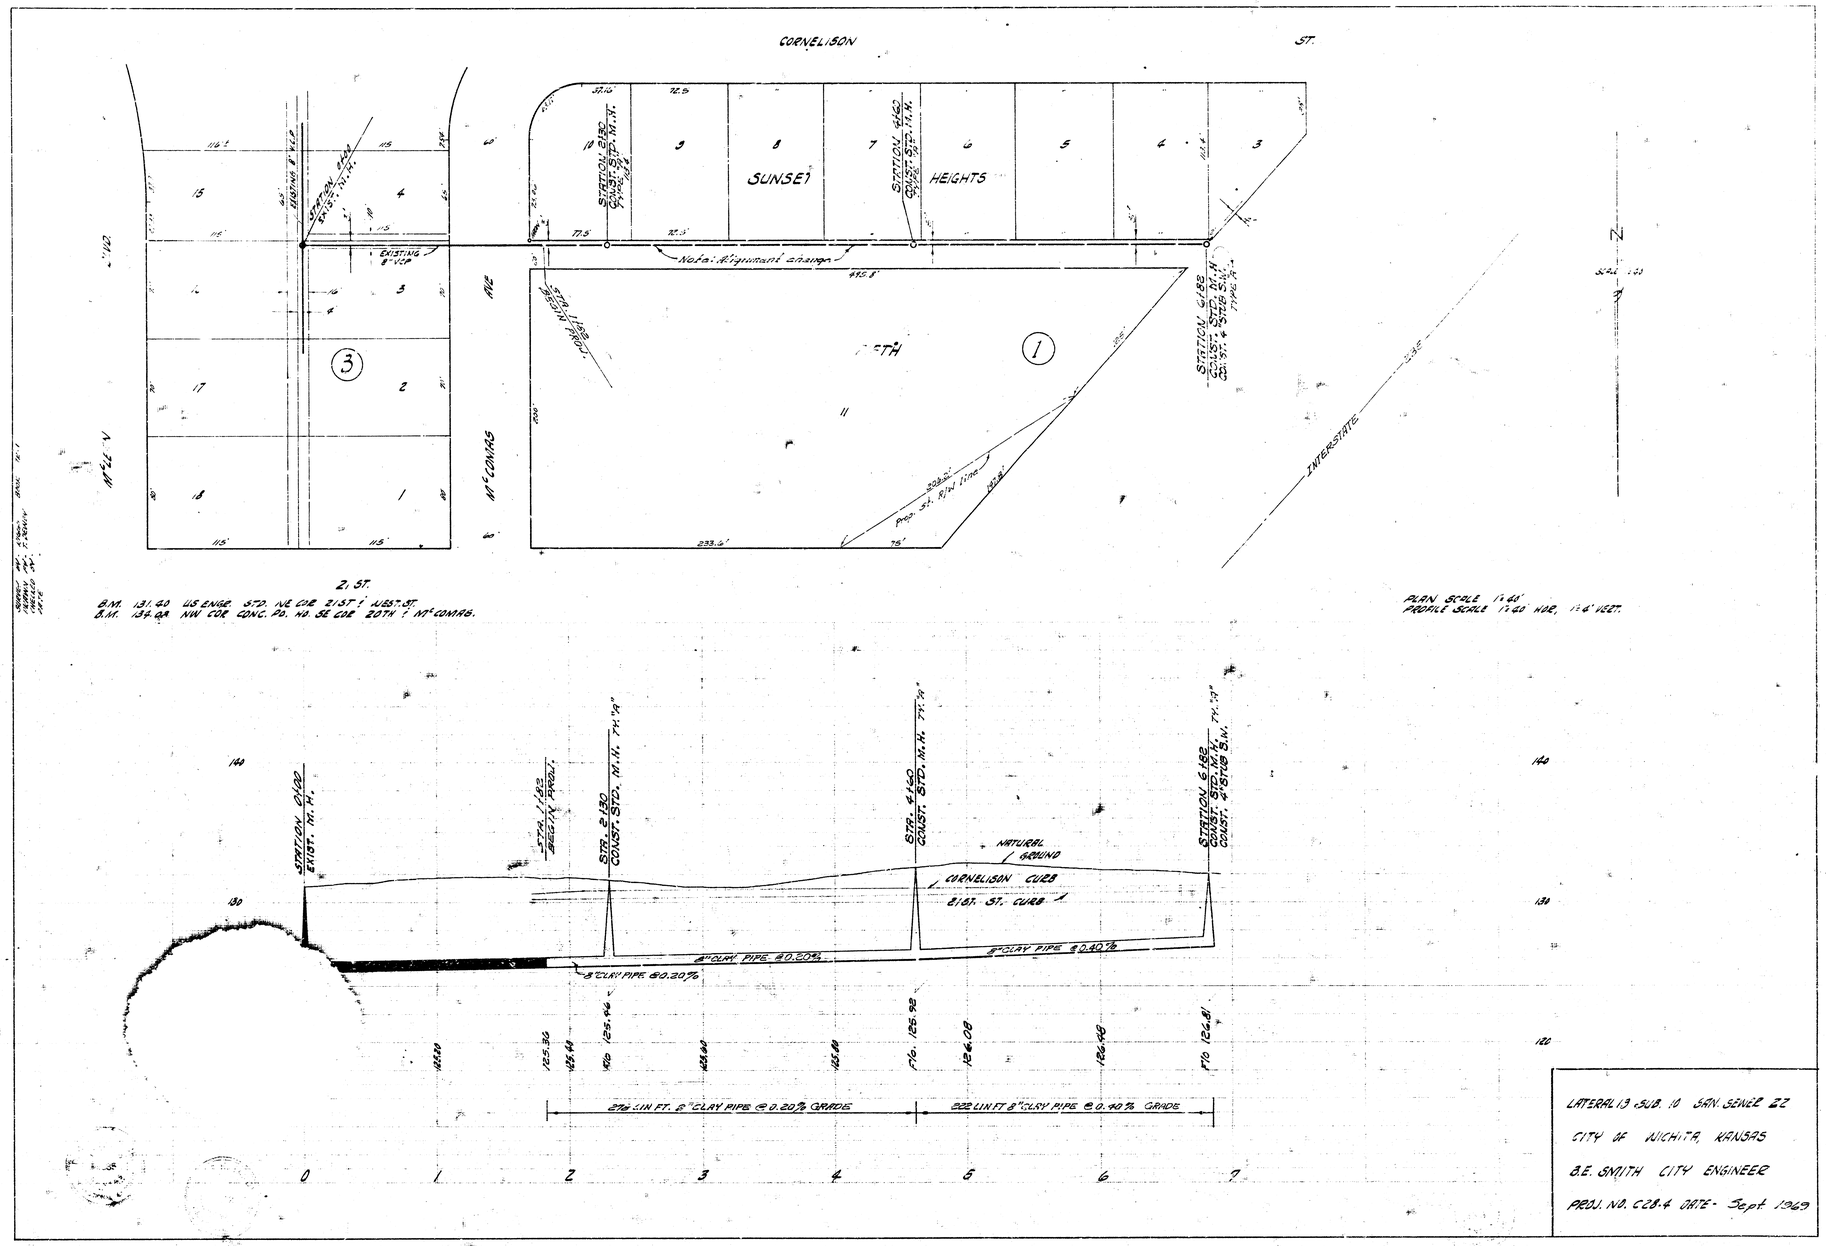
CORNELISON ST.
SUNSET HEIGHTS
STATION 2130 CONST. STD. N.H.
STATION 4160 CONST. STD. N.H.
STATION 6182 CONST. STD. N.H. CONST. 4" STUB S.N.
EXISTING 8" VCP
Note: Alignment change
INTERSTATE
N
2. ST.
B.M. 131.60 US ENGR. STD. NE COR 21ST & WEST ST.
B.M. 134.08 NW COR CONC. PO. NO. SE COR 20TH & McCONAS.
PLAN SCALE 1"=40'
PROFILE SCALE 1"=20 HOR. 1"=4' VERT.
NATURAL GROUND
CORNELISON CURB
21ST. ST. CURB
8" CLAY PIPE @ 0.20%
8" CLAY PIPE @ 0.40%
276 LIN. FT. 8" CLAY PIPE @ 0.20% GRADE
322 LIN. FT. 8" CLAY PIPE @ 0.40% GRADE
LATERAL 13 SUB. 10 SAN. SEWER 22
CITY OF WICHITA, KANSAS
B.E. SMITH CITY ENGINEER
PROJ. NO. C28.4 DATE- Sept 1969

9 13 3 15