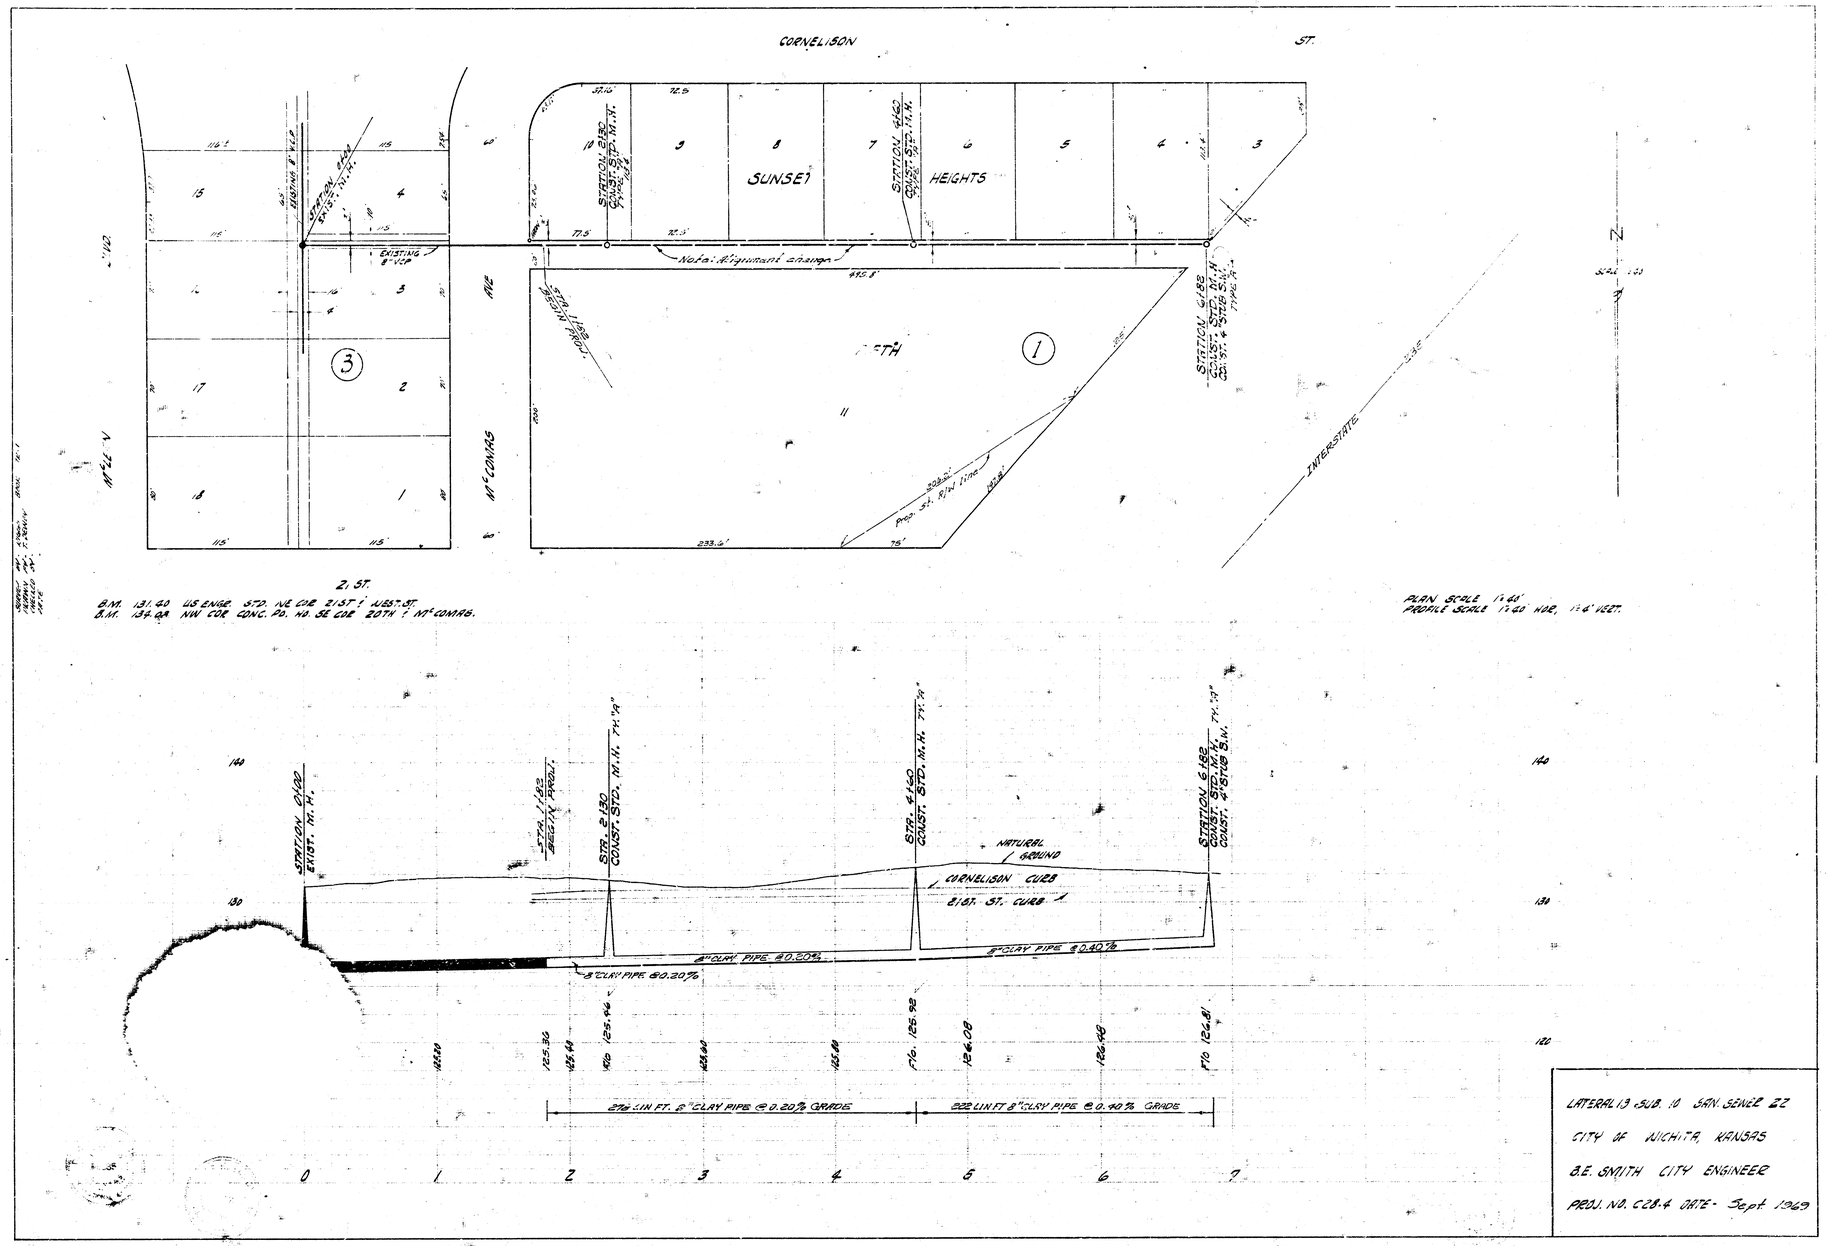


LATERAL 13 SUB. 10 SAN. SEWER 22
CITY OF WICHITA, KANSAS
B.E. SMITH CITY ENGINEER
PROJ. NO. C28.4 DATE- Sept 1969

9 13 3 15