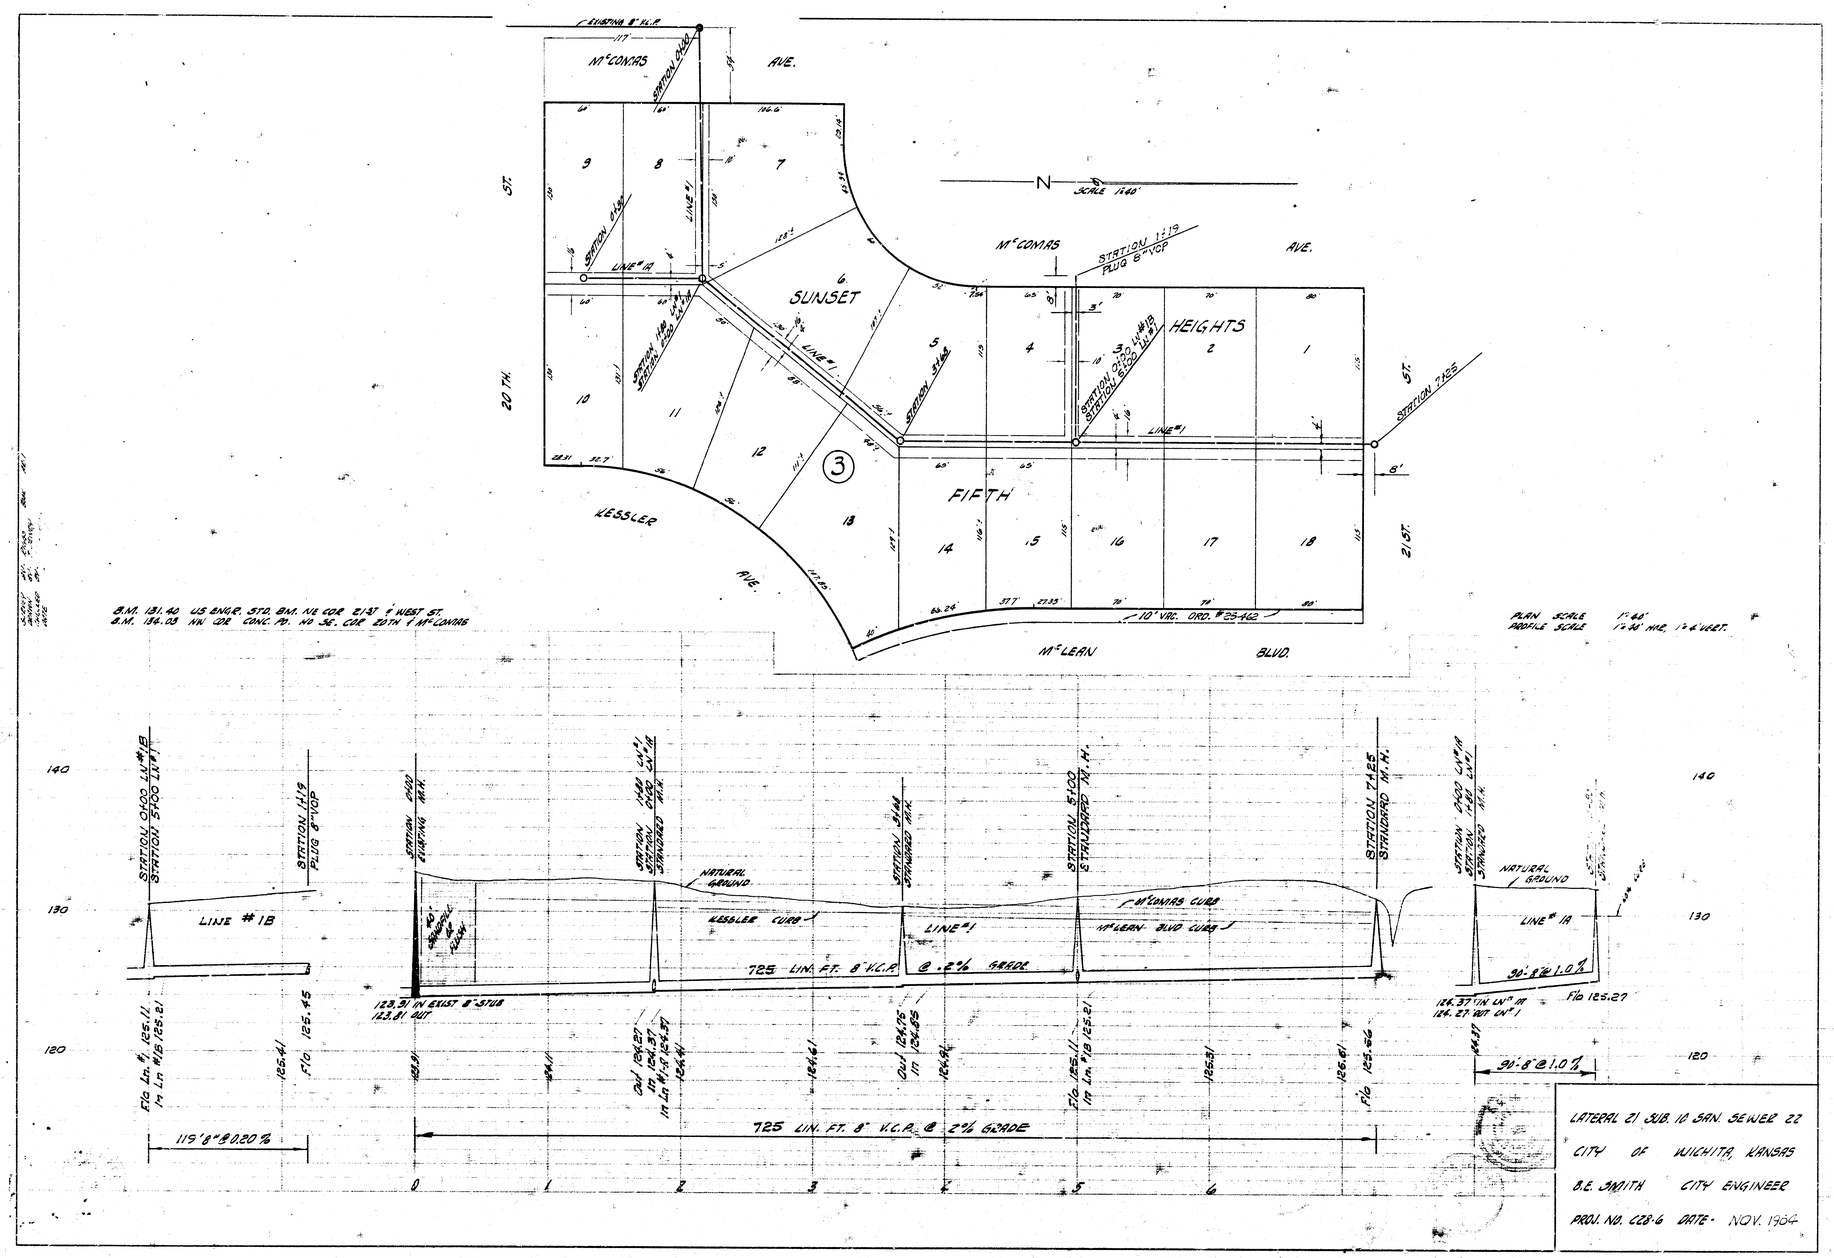

McCOMAS AVE.
SUNSET HEIGHTS
FIFTH
KESSLER AVE.
McLEAN BLVD.
20 TH. ST.
21 ST. ST.
SCALE 1"=40'
B.M. 131.40 US ENGR. STD. BM. NE COR 21ST & WEST ST.
B.M. 134.03 NW COR CONC. PD. NO SE. COR 20TH & McCOMAS
PLAN SCALE 1"=40'
PROFILE SCALE 1"=40' HOR. 1"=4' VERT.
LINE #1B
LINE #1A
NATURAL GROUND
KESSLER CURB
McCOMAS CURB
McLEAN BLVD CURB
725 LIN. FT. 8" V.C.P. @ .2% GRADE
725 LIN. FT. 8" V.C.P. @ 2% GRADE
119'8" @ 0.20%
90'-8" @ 1.0%
LATERAL 21 SUB. 10 SAN. SEWER 22
CITY OF WICHITA, KANSAS
B.E. SMITH CITY ENGINEER
PROJ. NO. C28-6 DATE- NOV. 1964

2 10 3 (13)