

SURVEYED BY V. HALL BOOK NO. 3 WI
DRAWN BY
CHECKED BY R.D. FRAESEN

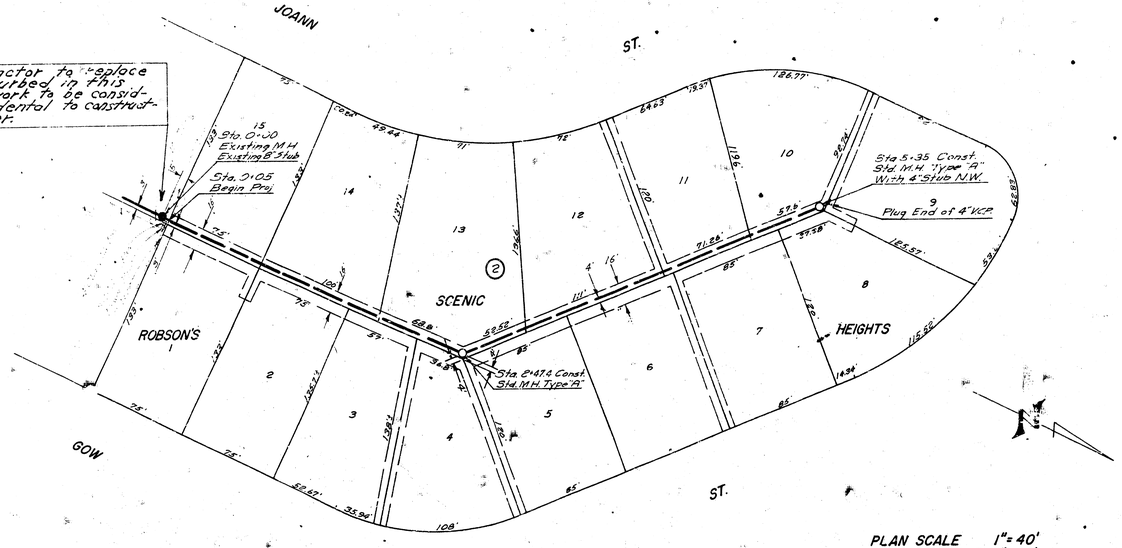


PLAN SCALE 1"=40'
PROFILE SCALE 1"=40' horz.
1"=4' vert.

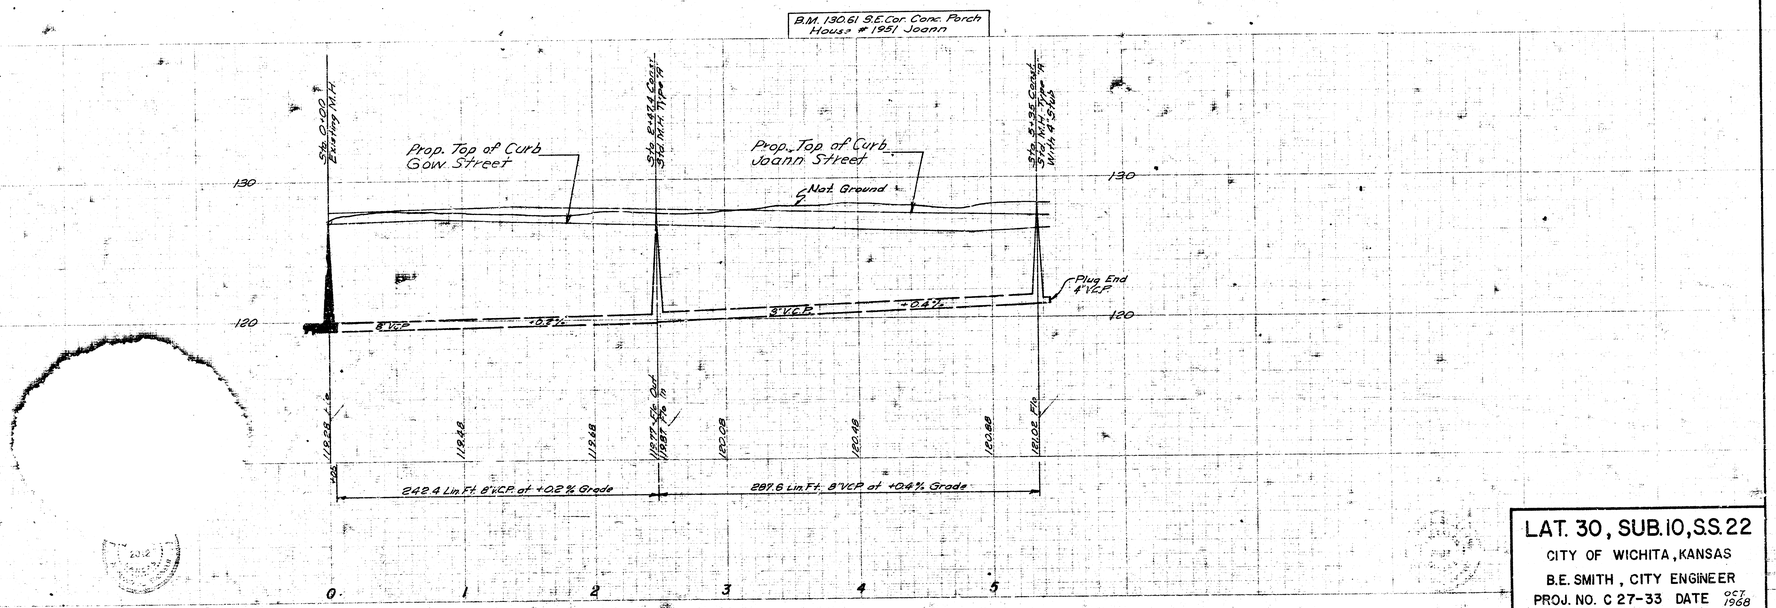


LAT. 30, SUB. 10, S.S. 22
CITY OF WICHITA, KANSAS
B.E. SMITH, CITY ENGINEER
PROJ. NO. C 27-33 DATE OCT. 1968