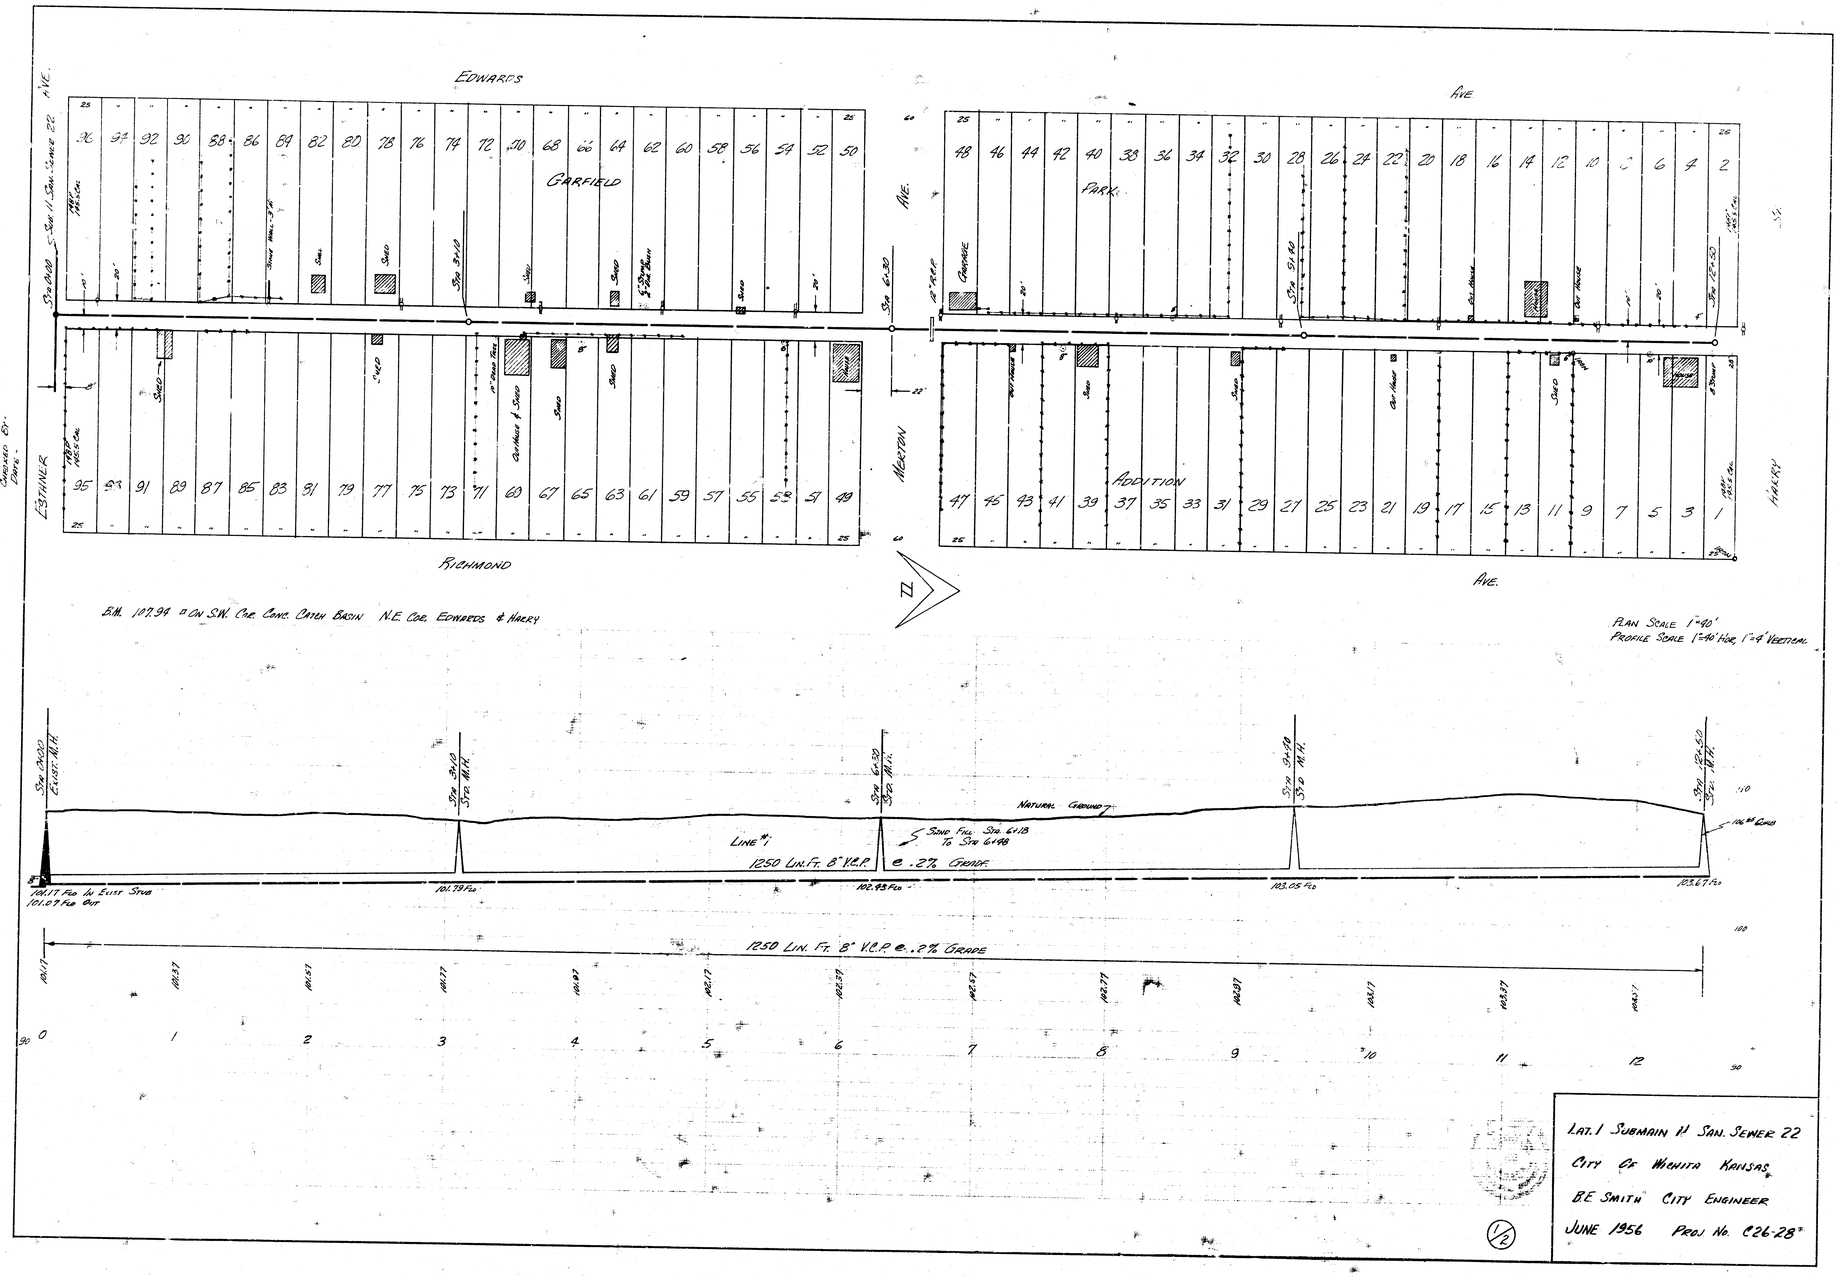

LAT. 1 SUBMAIN 11 SAN. SEWER 22
CITY OF WICHITA KANSAS
B.E. SMITH CITY ENGINEER
JUNE 1956 PROJ. NO. C26-28

1/2

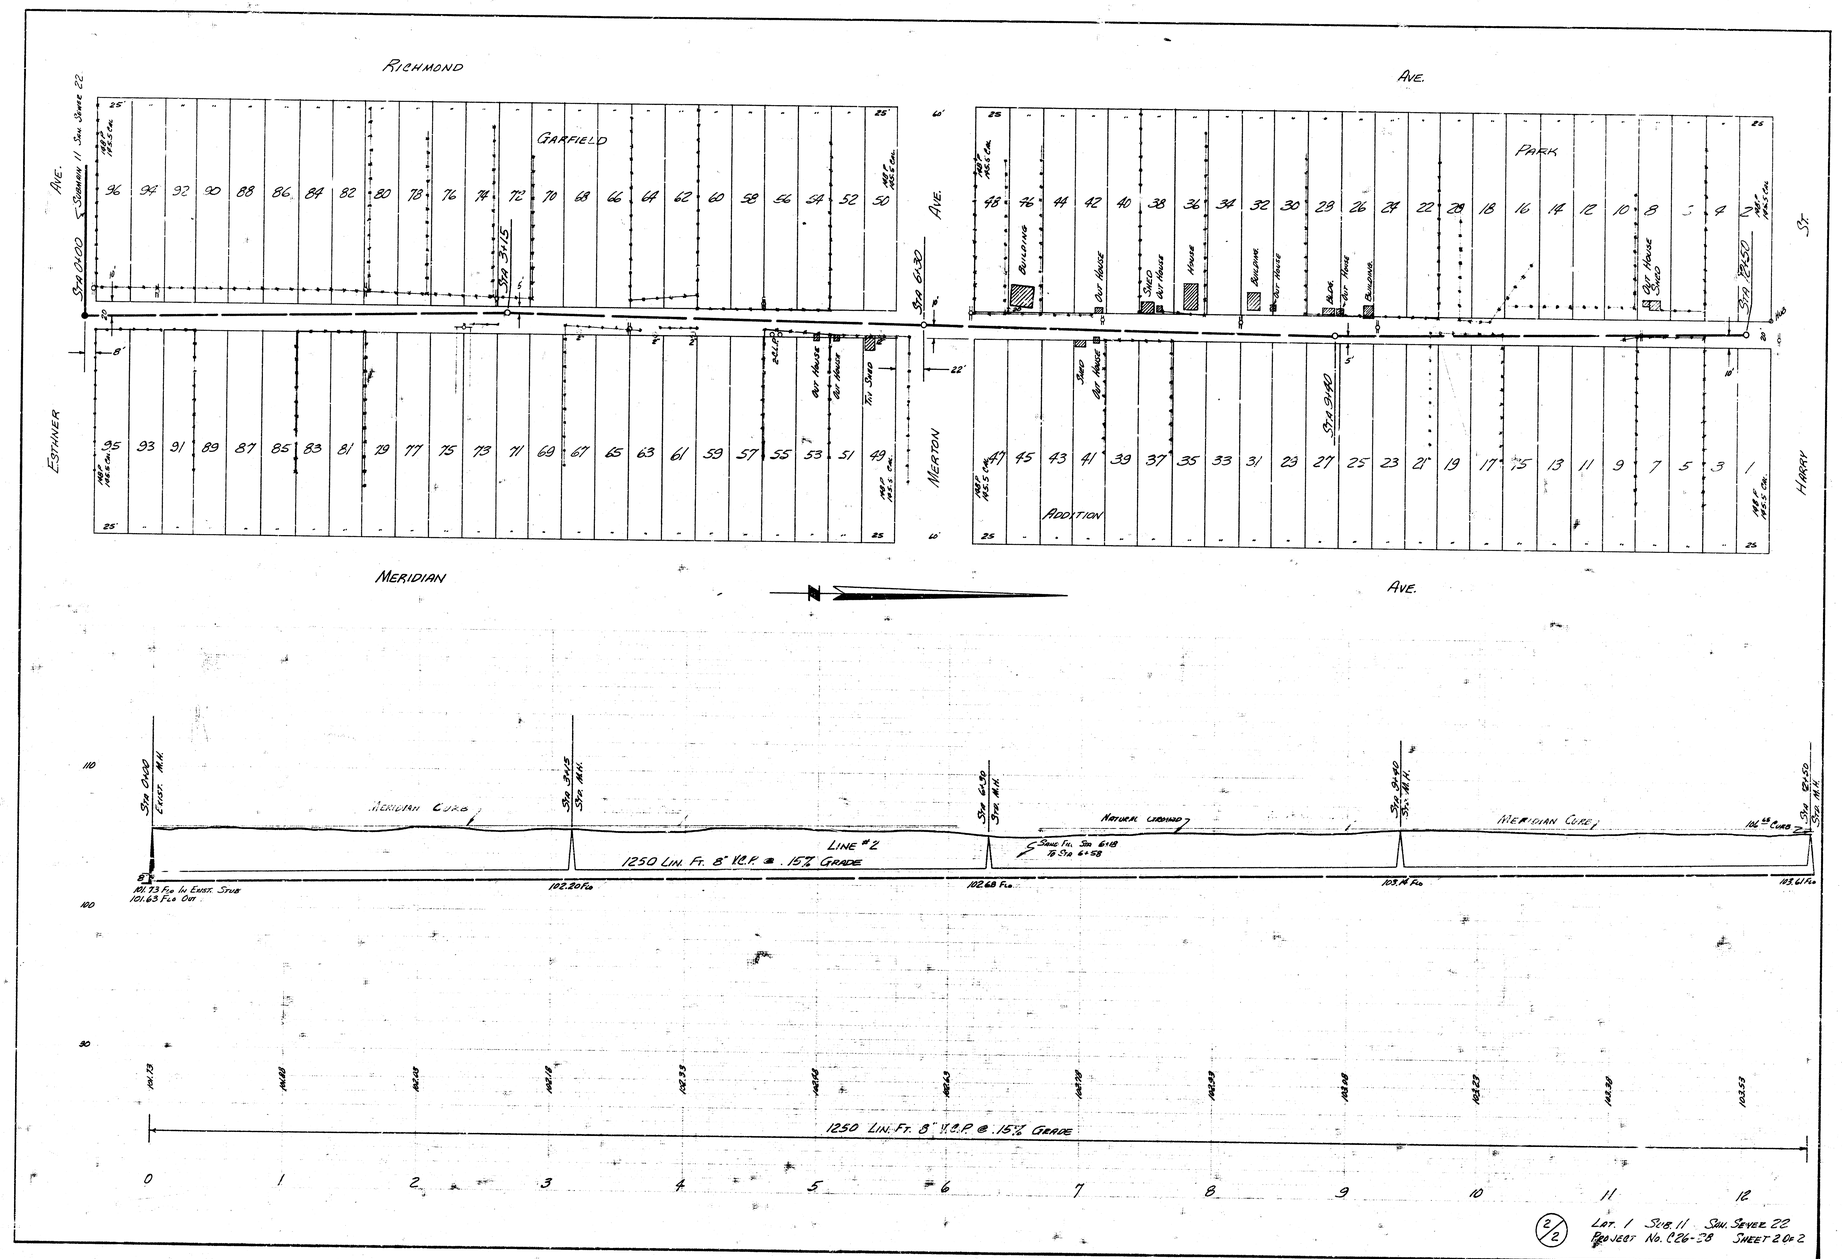

2/2 LAT. 1 SUB. 11 SAN. SEWER 22
PROJECT No. C26-38 SHEET 2 OF 2