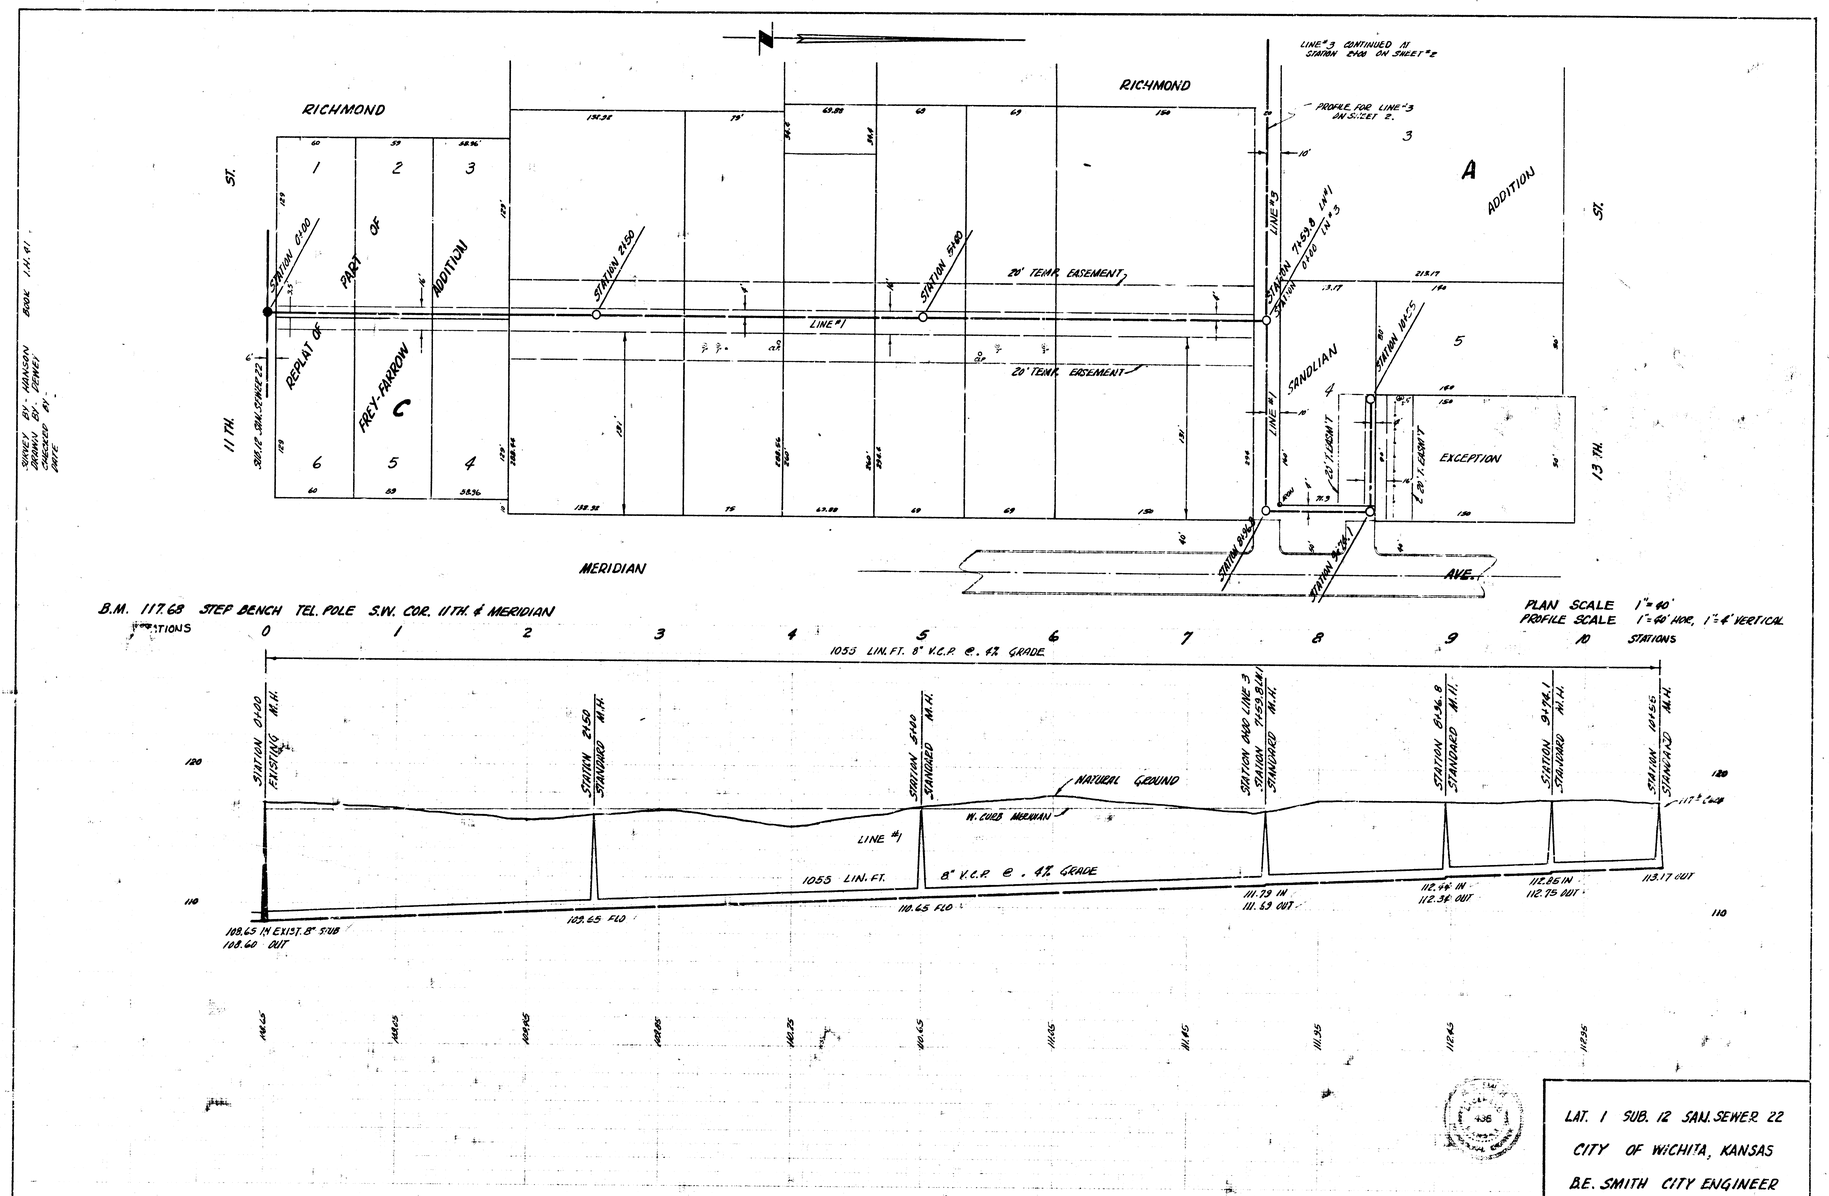

LAT. 1 SUB. 12 SAN. SEWER 22
CITY OF WICHITA, KANSAS
B.E. SMITH CITY ENGINEER
PROJ. NO. C26-42 DATE APRIL 1957

1/2

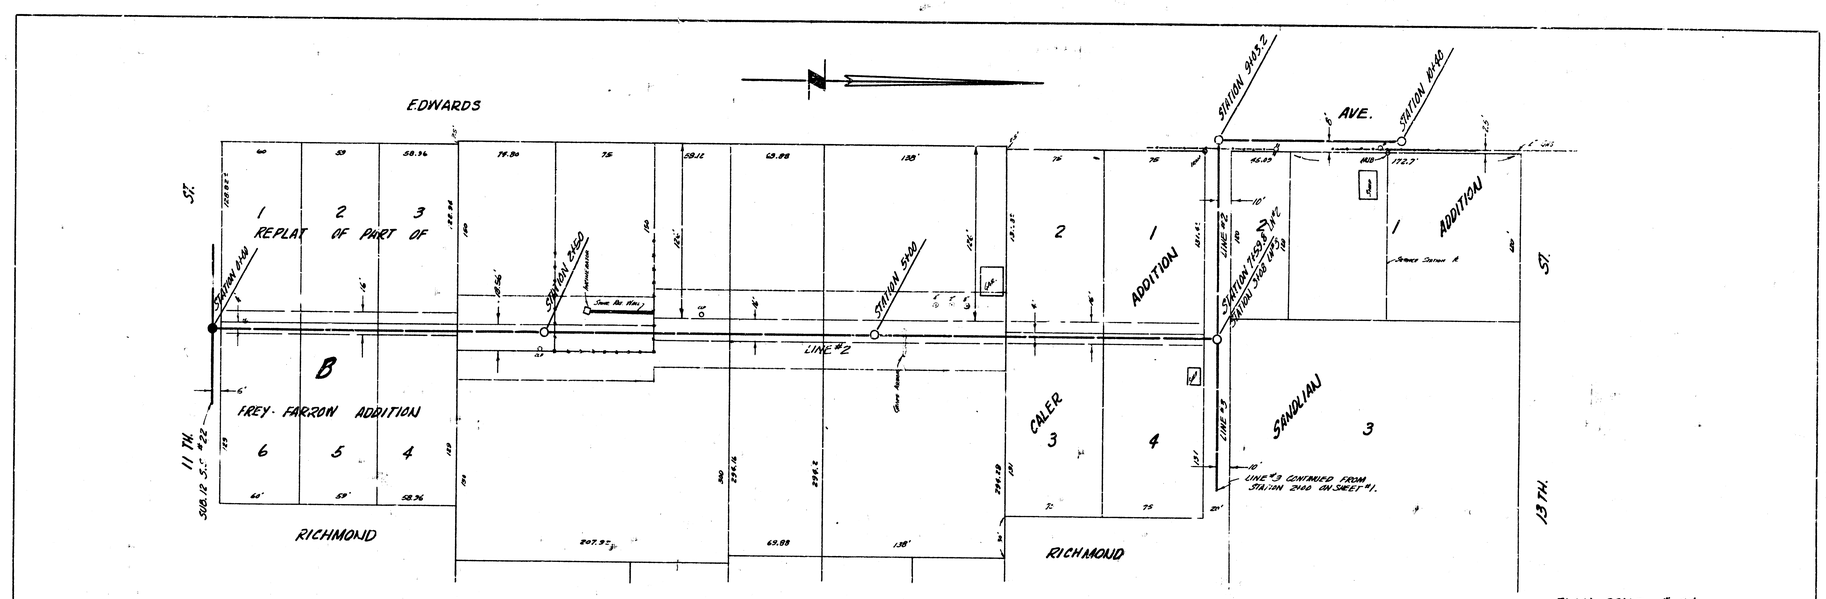

PLAN SCALE 1"=40'
PROFILE 1"=40' HOR. 1"=4' VERT.

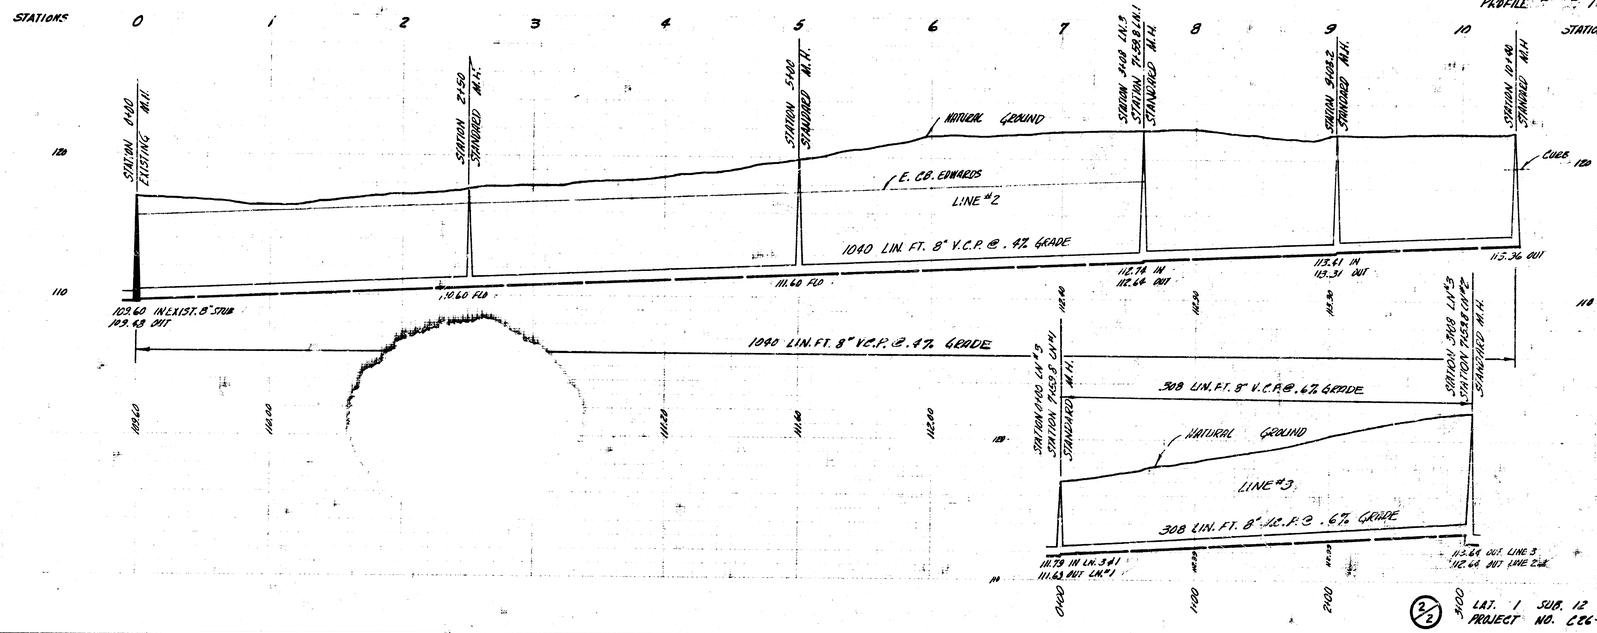

(2/2) LAT. 1 SUB. 12 SAN SEWER 22
PROJECT NO. C26-62