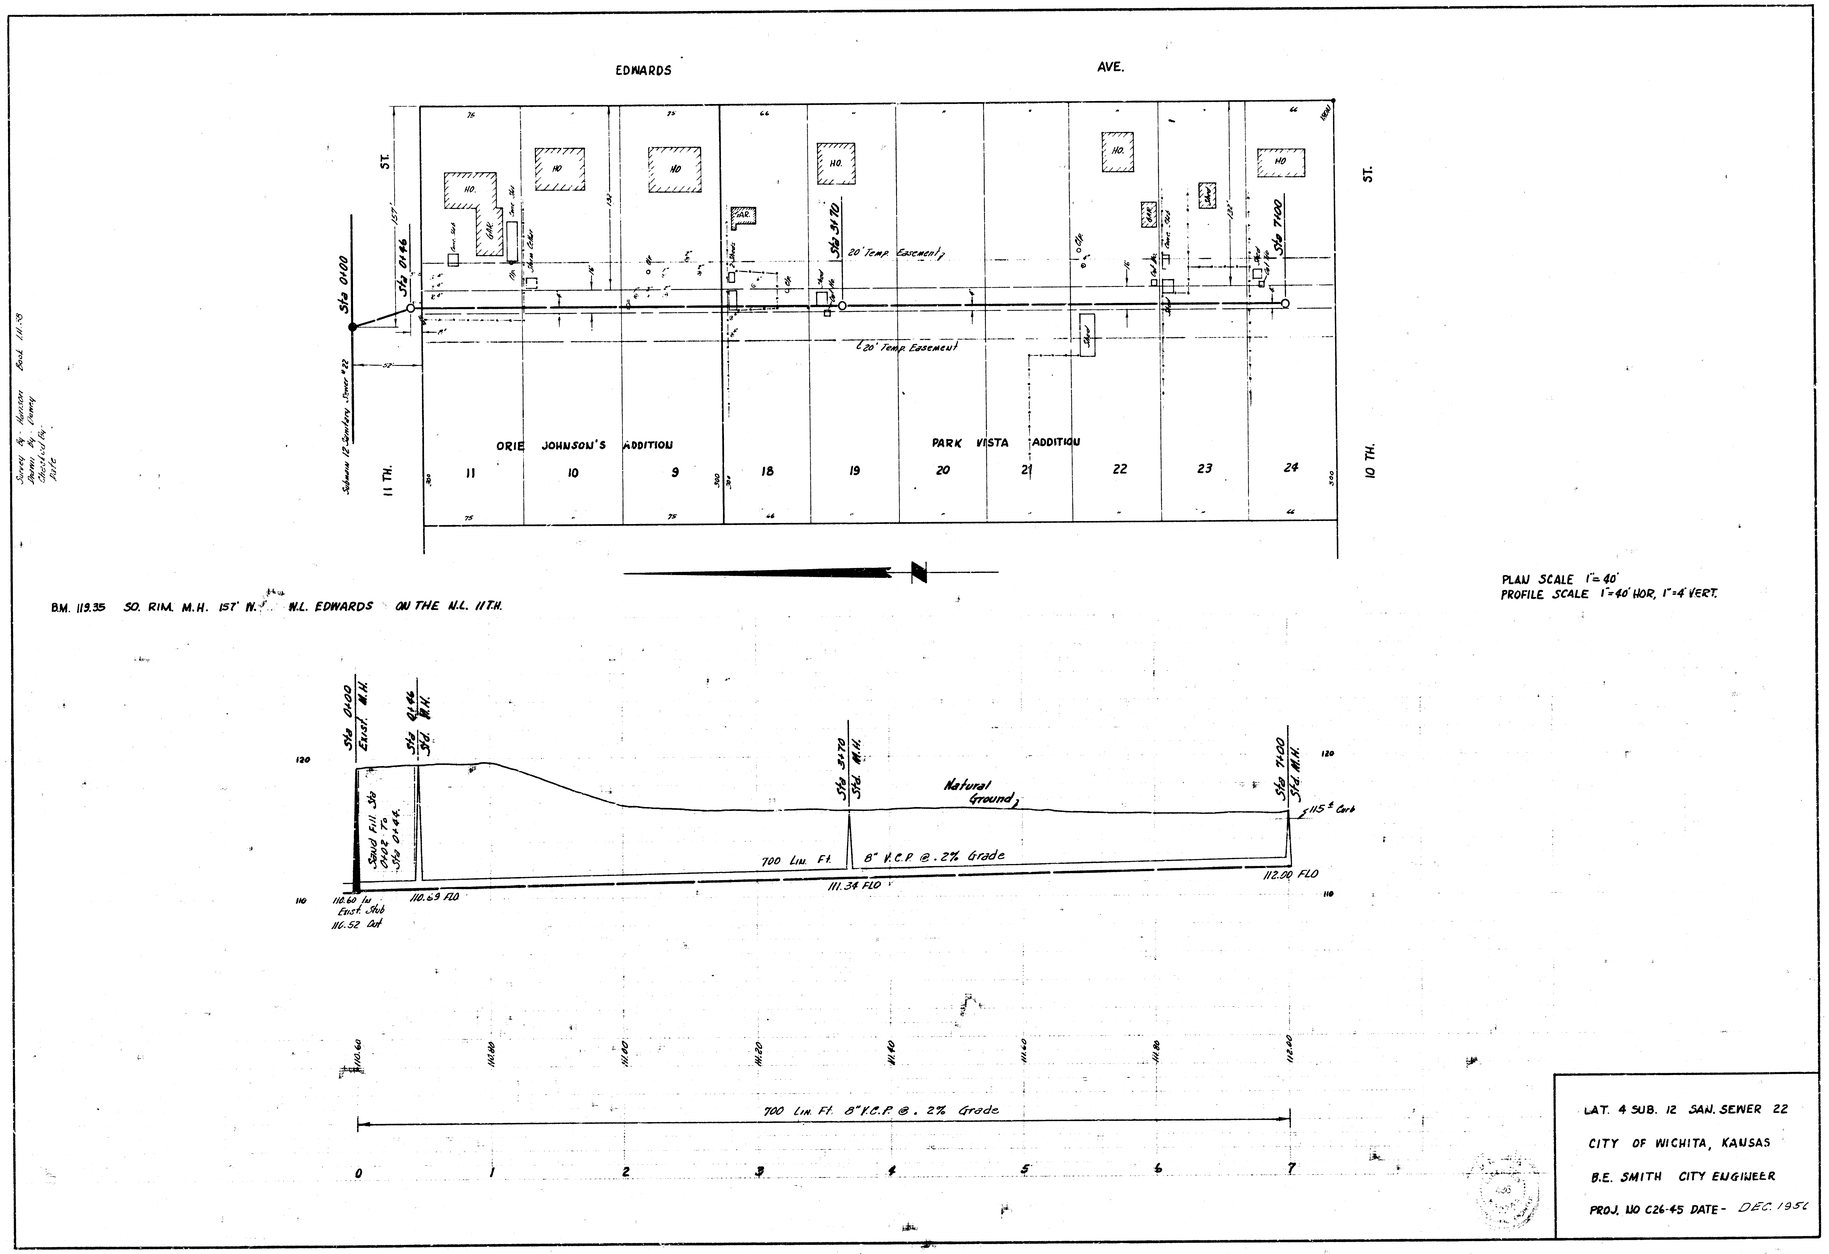

B.M. 119.35 SO. RIM. M.H. 157' W. W.L. EDWARDS ON THE N.L. 11 T.H.

PLAN SCALE 1"=40'
PROFILE SCALE 1"=40' HOR, 1"=4' VERT.

LAT. 4 SUB. 12 SAN. SEWER 22
CITY OF WICHITA, KANSAS
B.E. SMITH CITY ENGINEER
PROJ. NO C26-45 DATE - DEC. 1956