
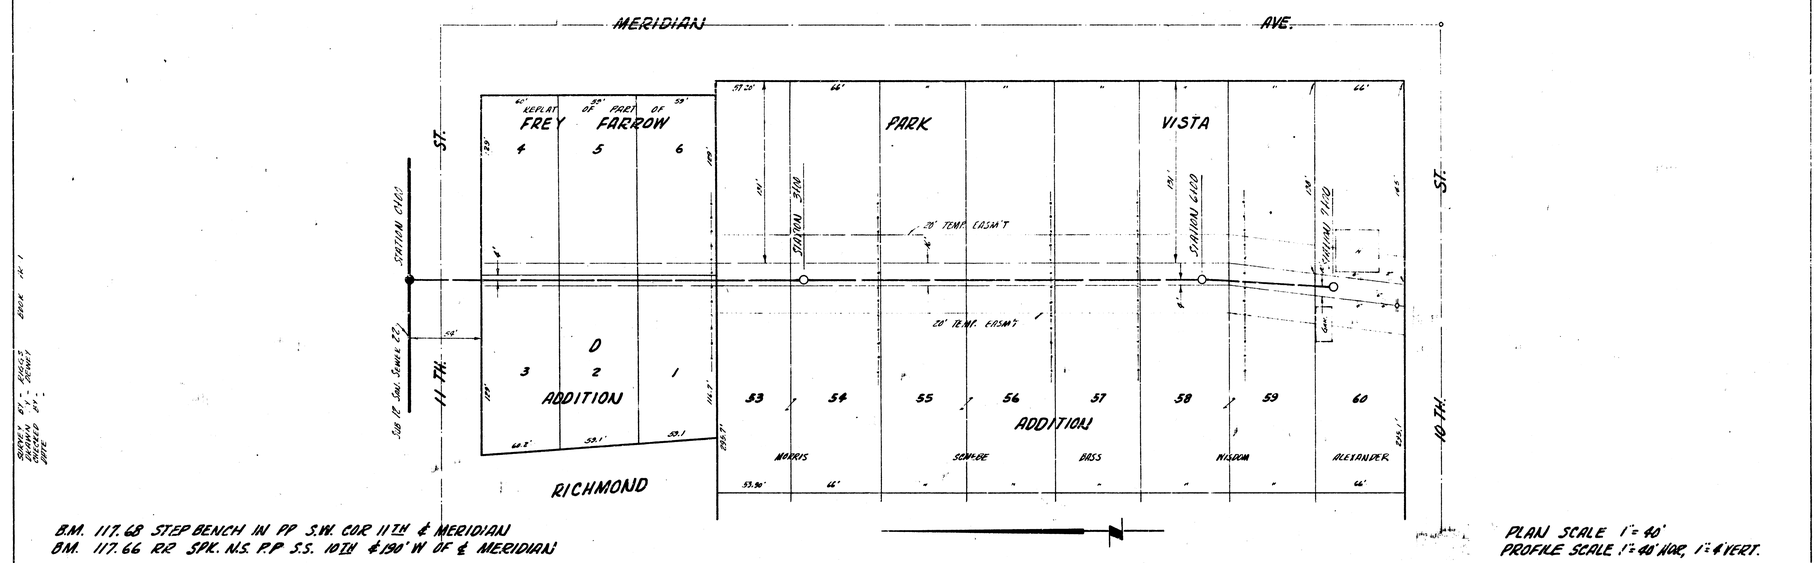


B.M. 117.68 STEP BENCH IN PP S.W. COR 11TH & MERIDIAN
B.M. 117.66 RR SPK. N.S. P.P. S.S. 10TH & 190' W OF & MERIDIAN

PLAN SCALE 1"=40'
PROFILE SCALE 1"=40' HOR. 1"=4' VERT.

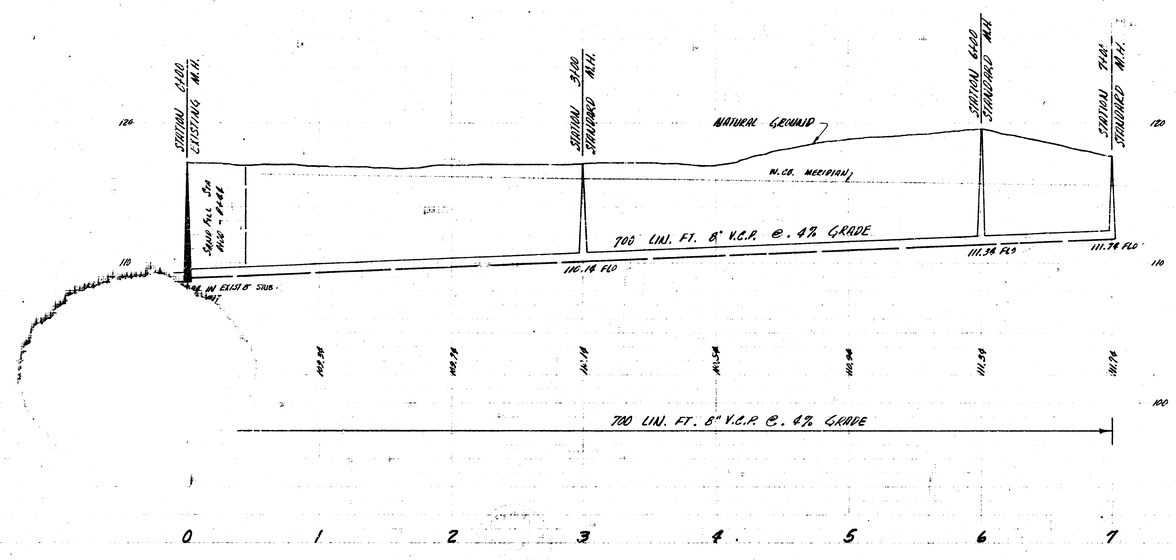

LAT. 5 SUB. 12 S.S. 22
CITY OF WICHITA KANSAS
B.E. SMITH CITY ENGINEER
PROJ. NO. C26-98 DATE- MAY 1998