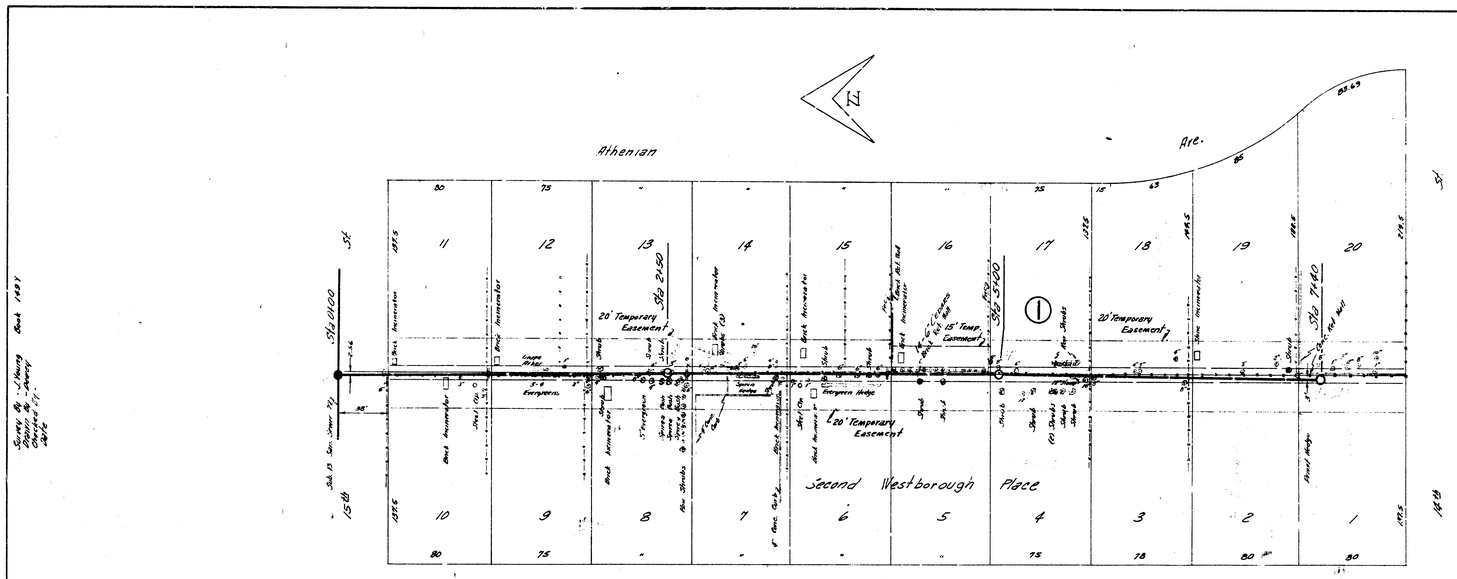

B.M. 120.76 + On S.W. Cor. Inner Step Charles M. Garrison School-East Ent. facing on 15th

Plan Scale 1"=40'
Profile Scale 1"=40' Hor, 1"=4' Vertical

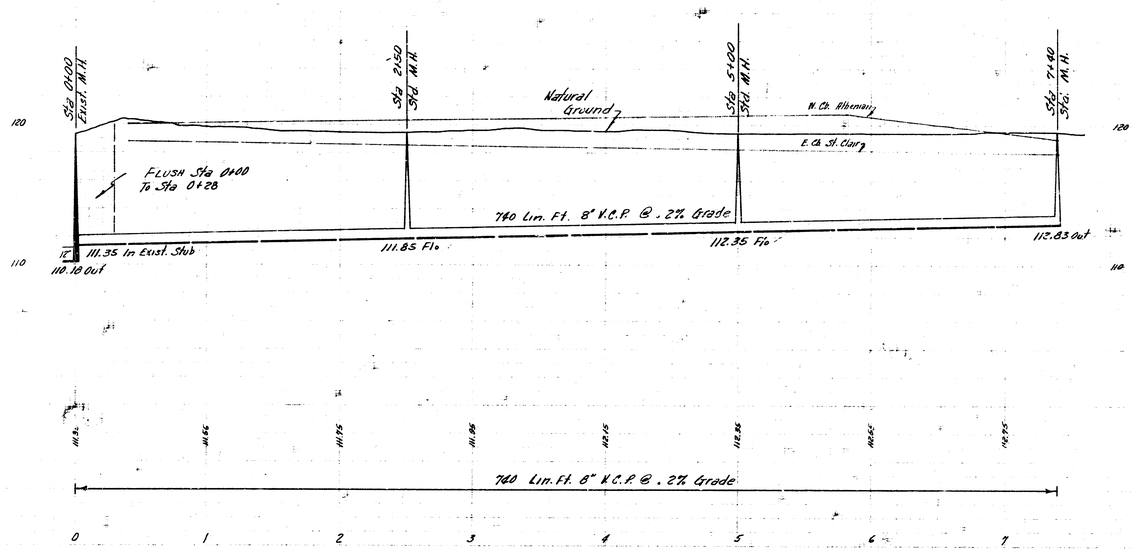

Iat. 3 Sub. 13 San. Sewer 22
City Of Wichita, Kansas
B.E. Smith City Engineer
Proj. No. C26-70 Date: DEC. 1957