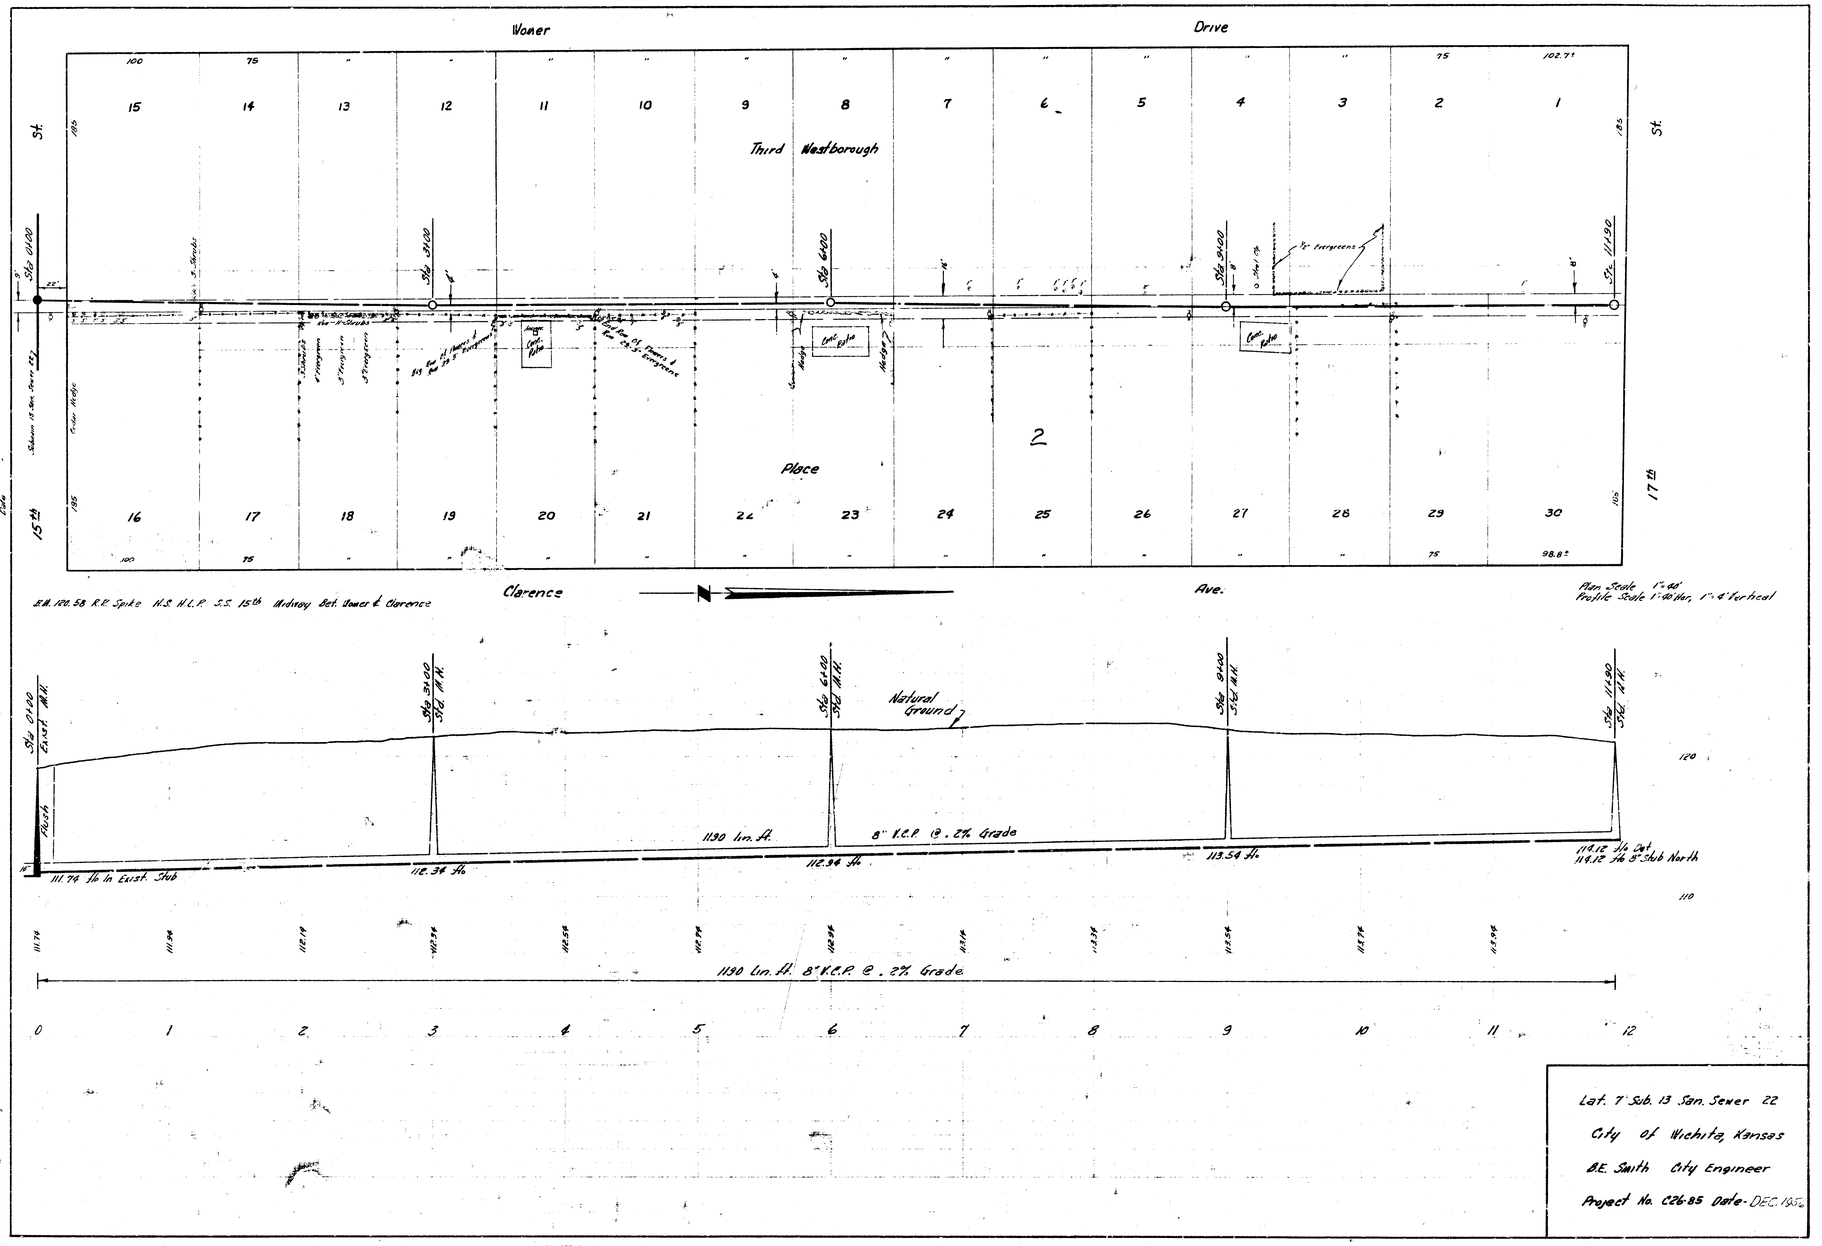


B.M. 100.58 R.R. Spike N.S. N.L.P. S.S. 15th Midway Bet. Woner & Clarence

Lat. 7 Sub. 13 San. Sewer 22

City of Wichita, Kansas

B.E. Smith City Engineer

Project No. C26-85 Date- DEC. 1950