

Survey By Hanson Book 1.H. 26
Drawn By Denny
Checked By
Date

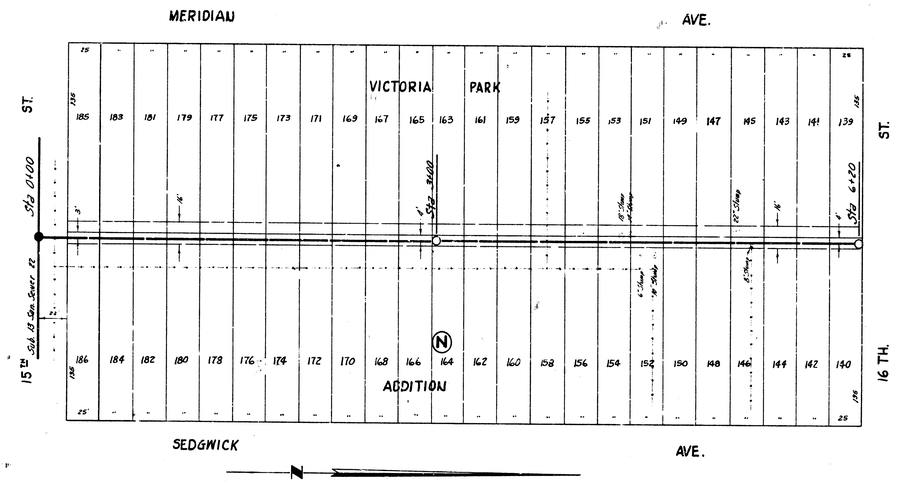

B.M. 121.08 S.E. COR. STEP HO NW COR 15TH & MERIDIAN

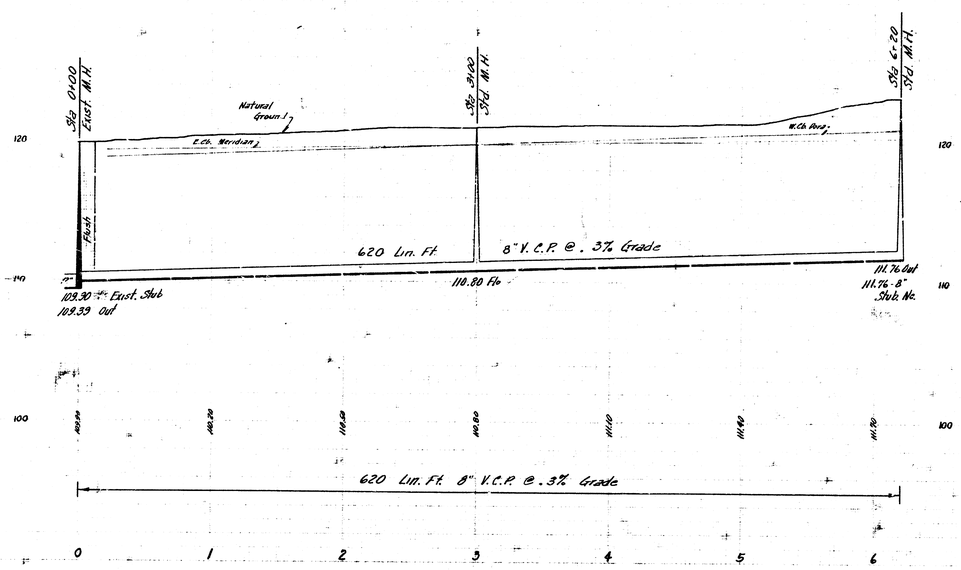

PLAN SCALE 1"=40'
PROFILE SCALE 1"=40' HOR, 1"=4' VERT.

LAT. 8 SUB. 13 SAN. SEWER 22
CITY OF WICHITA, KANSAS
B.E. SMITH CITY ENGINEER
PROJ. NO C26-94 DATE-DEC. 1956