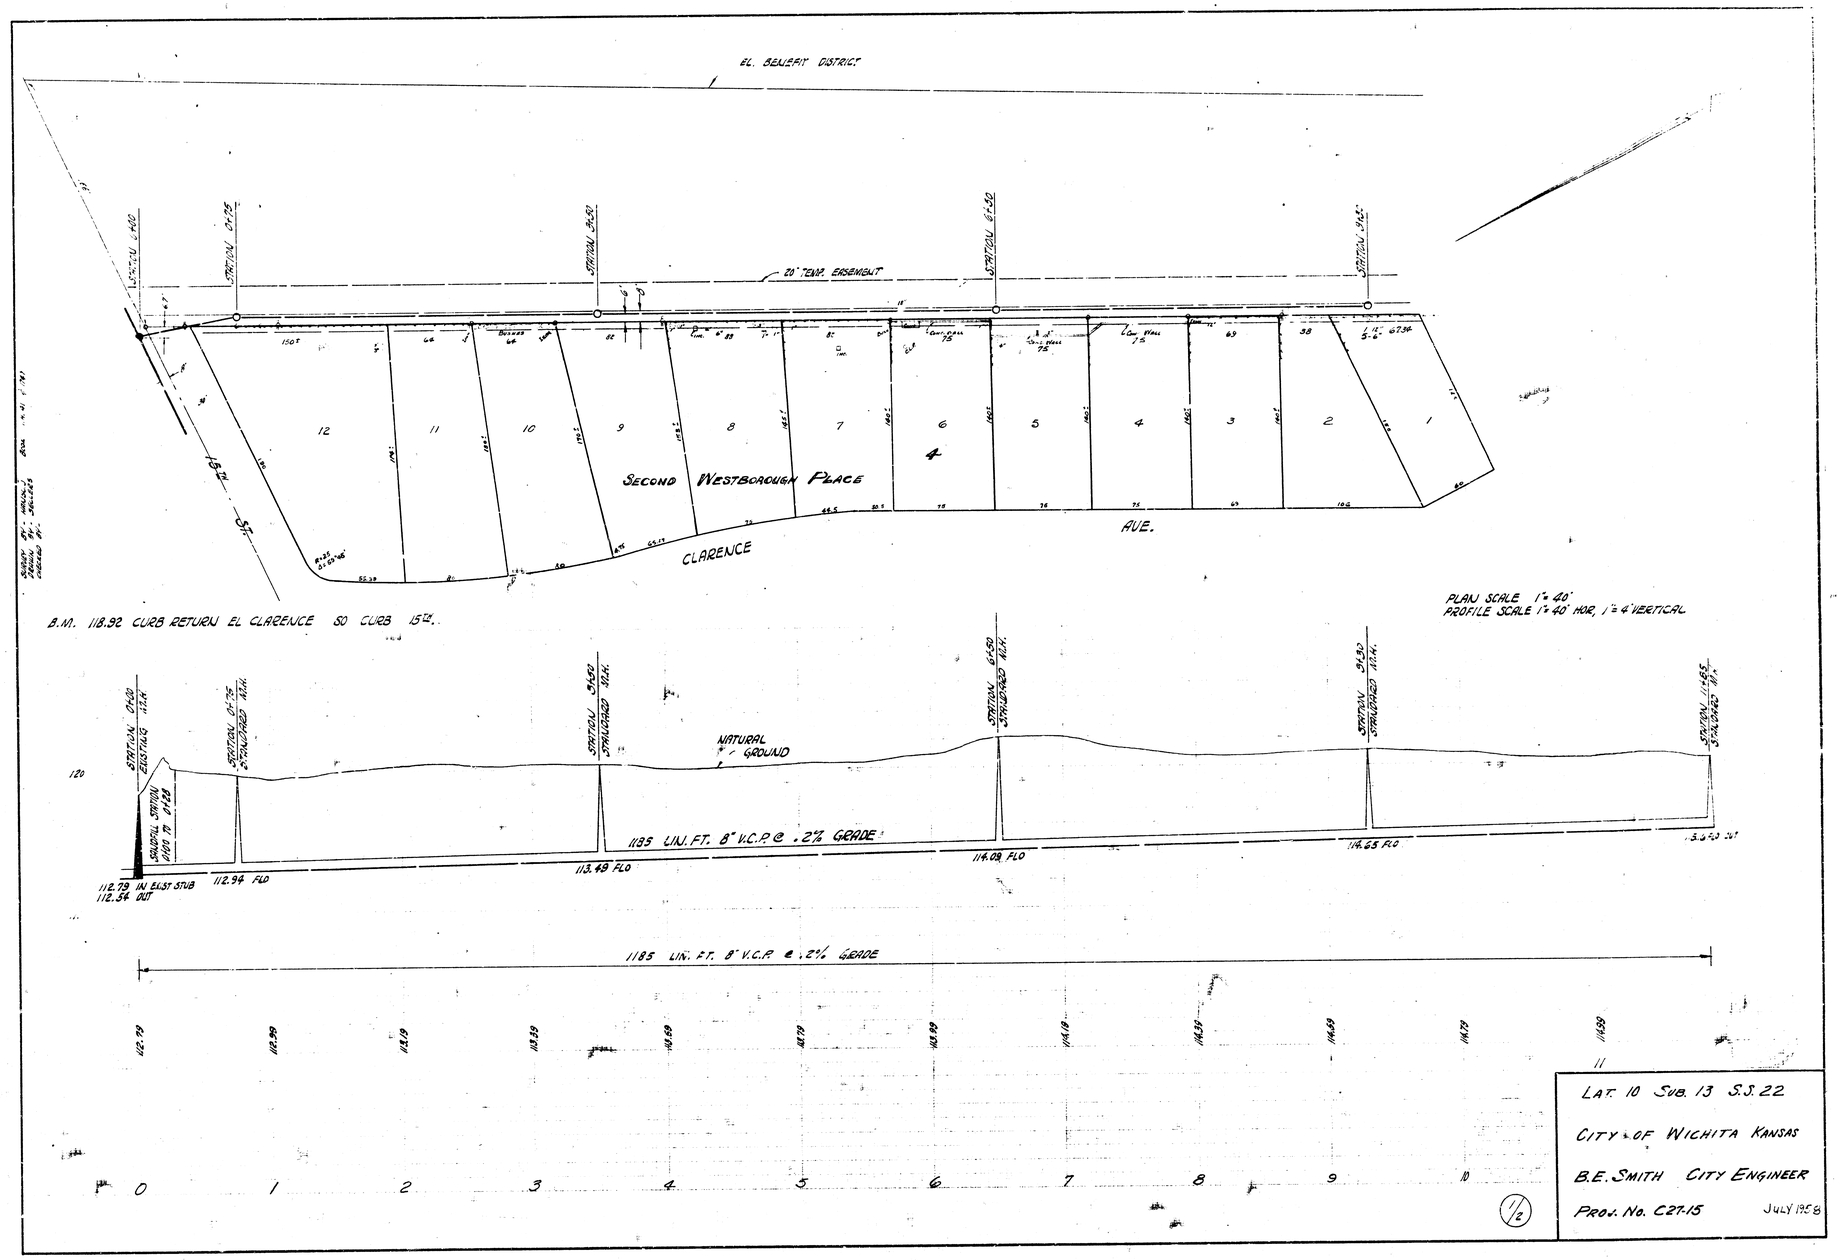
EL. BENEFIT DISTRICT
20' TEMP. EASEMENT
SECOND WESTBOROUGH PLACE
CLARENCE
AVE.
15TH ST.
B.M. 118.92 CURB RETURN EL CLARENCE SO CURB 15TH.
PLAN SCALE 1" = 40'
PROFILE SCALE 1" = 40' HOR, 1" = 4' VERTICAL
NATURAL GROUND
1185 LIN. FT. 8" V.C.P. @ .2% GRADE
112.79 IN EXIST STUB
112.54 OUT
112.94 FLO
113.49 FLO
114.09 FLO
114.65 FLO
1185 LIN. FT. 8" V.C.P. @ .2% GRADE
LAT. 10 SUB. 13 S.S. 22
CITY OF WICHITA KANSAS
B.E. SMITH CITY ENGINEER
PROJ. No. C27-15
JULY 1958
1/2

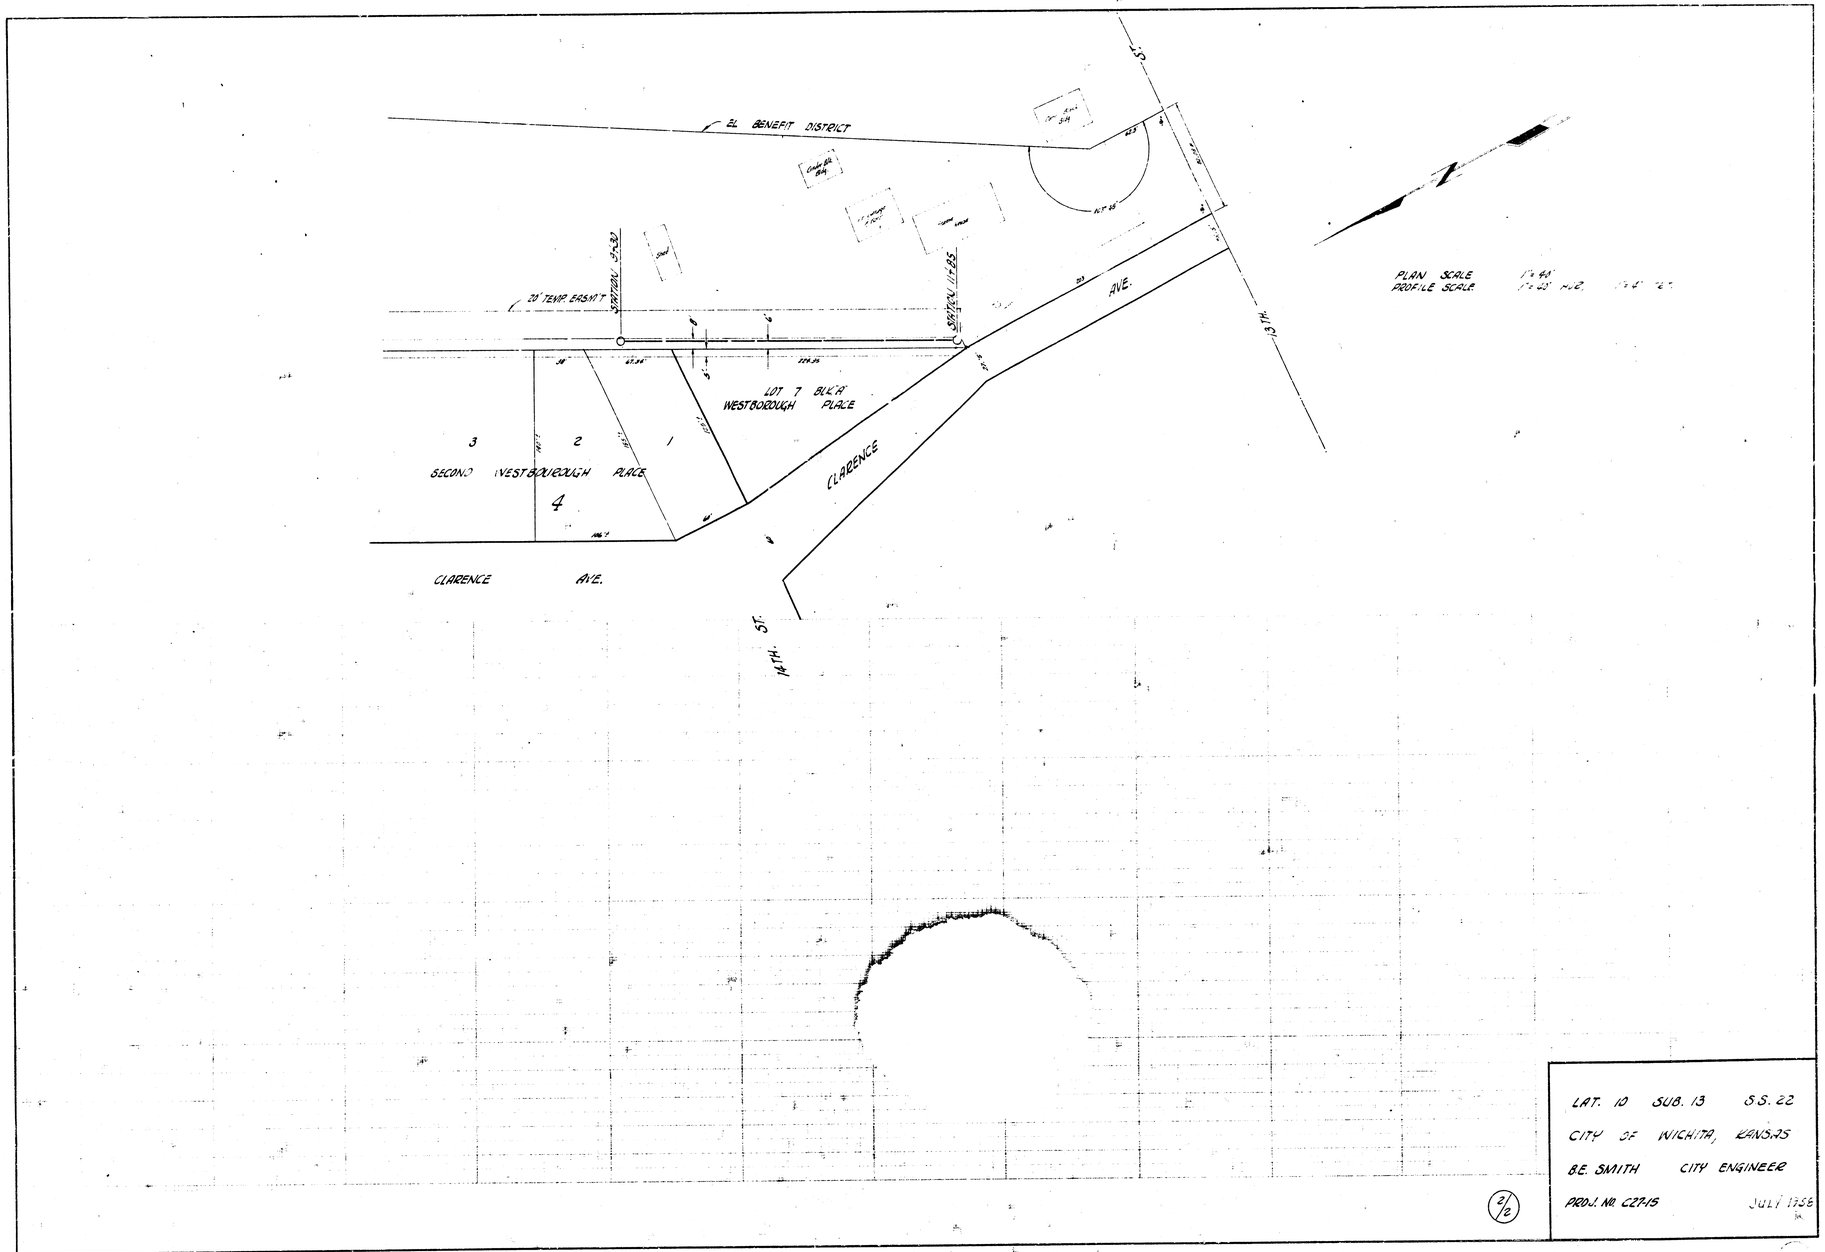
EL BENEFIT DISTRICT
20' TEMP. EASM'T
SANITARY SEWER
SANITARY SEWER
LOT 7 BLK "A"
WESTBOROUGH PLACE
3
2
1
SECOND WESTBOROUGH PLACE
4
CLARENCE AVE.
CLARENCE AVE.
13TH. ST.
14TH. ST.
PLAN SCALE 1" = 40'
PROFILE SCALE 1" = 20' H.O. 1" = 4' V.E.
LAT. 10 SUB. 13 S.S. 22
CITY OF WICHITA, KANSAS
B.E. SMITH CITY ENGINEER
PROJ. NO. CE715 JULY 1956
2/2