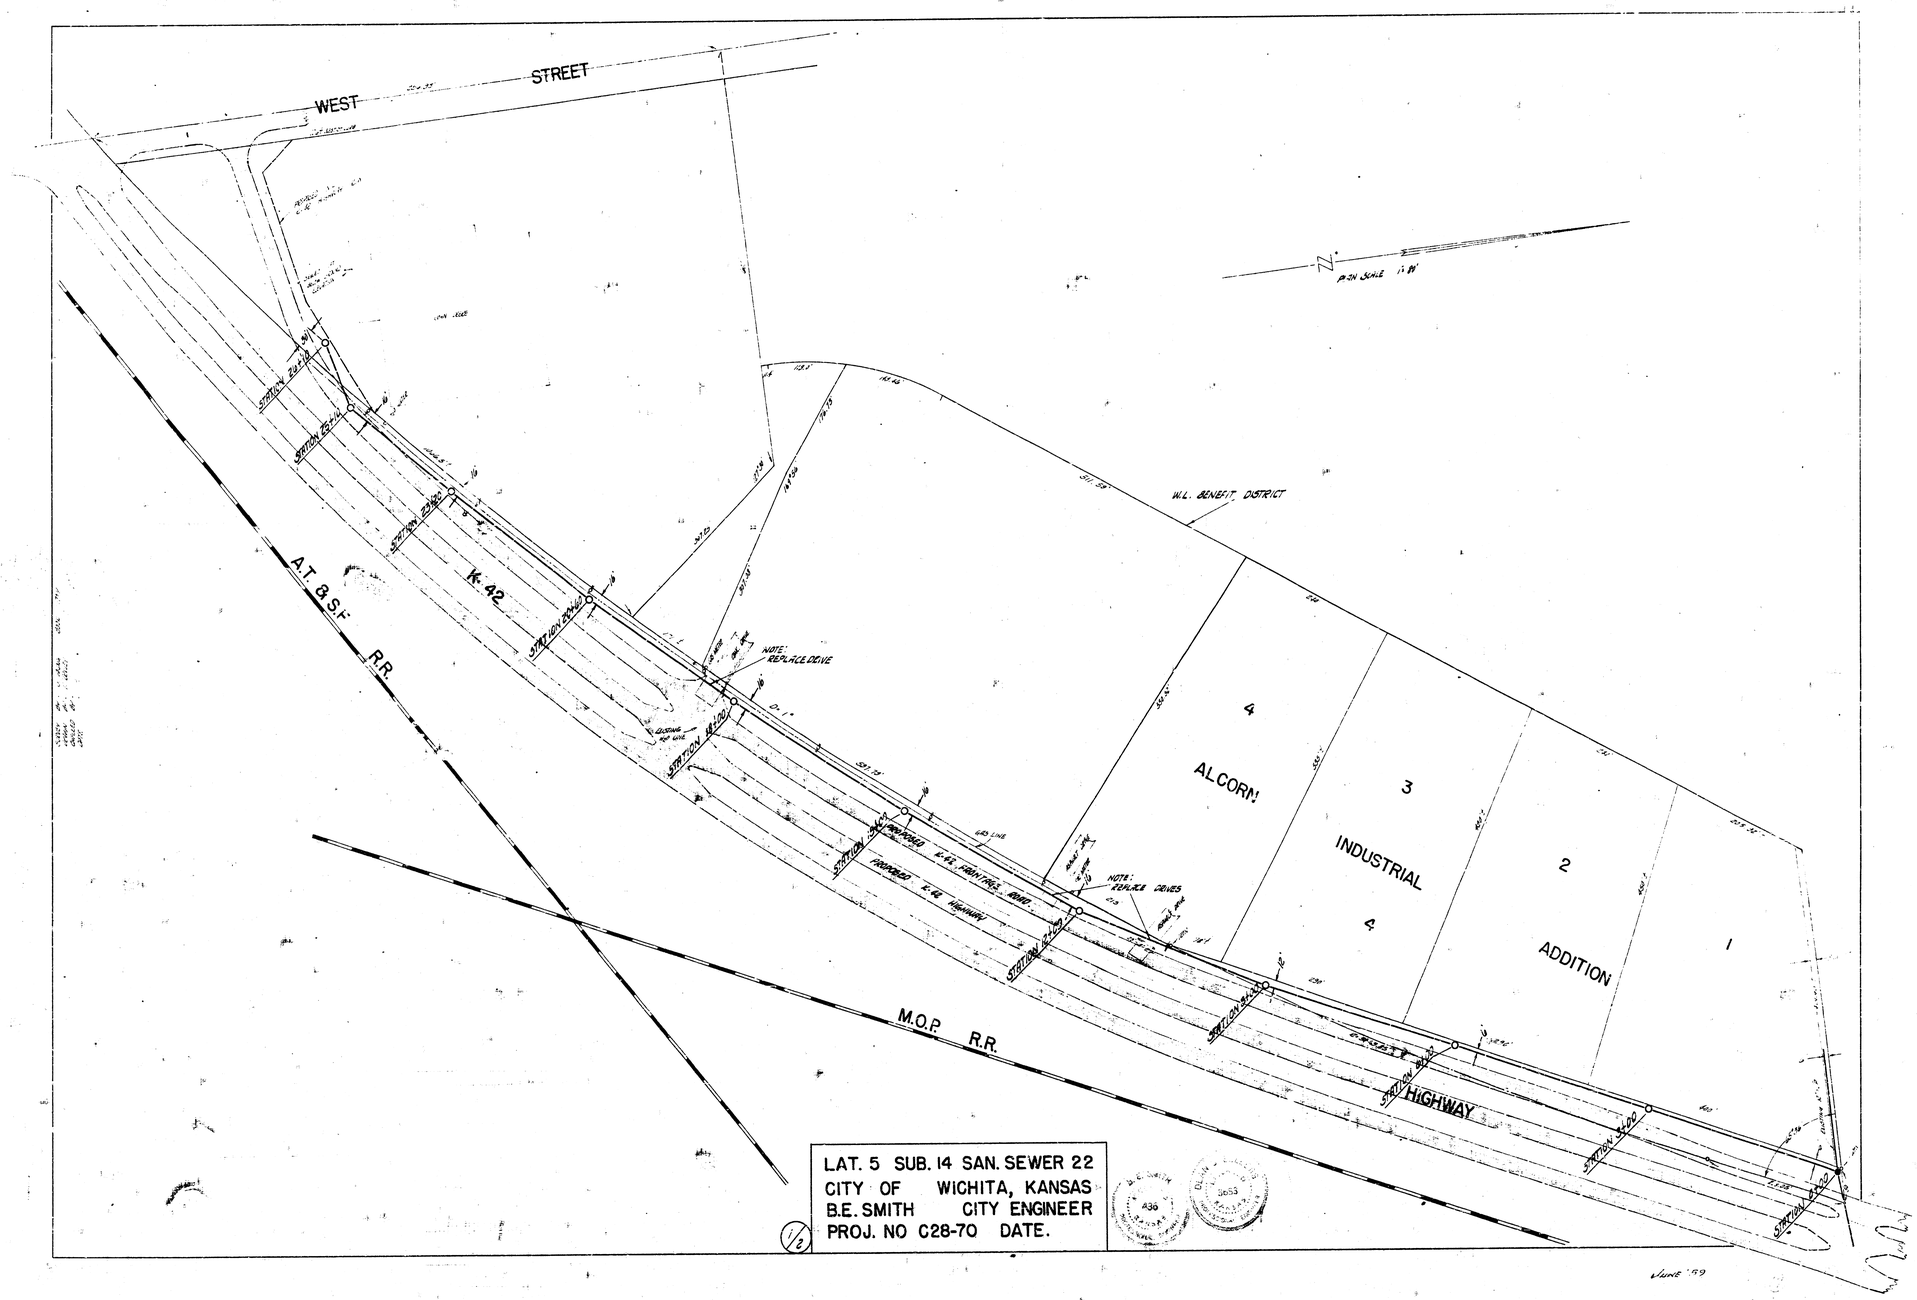
WEST STREET
A.T. & S.F. R.R.
K-42
M.O.P. R.R.
HIGHWAY
W.L. BENEFIT DISTRICT
ALCORN
INDUSTRIAL
ADDITION
4
3
2
1
NOTE: REPLACE DRIVE
NOTE: REPLACE DRIVES
PROPOSED K-42 FRONTAGE ROAD
PROPOSED K-42 HIGHWAY
STATION 23+10
STATION 23+20
STATION 20+60
STATION 18+00
STATION 12+00
STATION 8+00
STATION 3+00
STATION 0+00
PLAN SCALE 1" = 80'
N
LAT. 5 SUB. 14 SAN. SEWER 22
CITY OF WICHITA, KANSAS
B.E. SMITH CITY ENGINEER
PROJ. NO C28-70 DATE.
1/2
JUNE '59

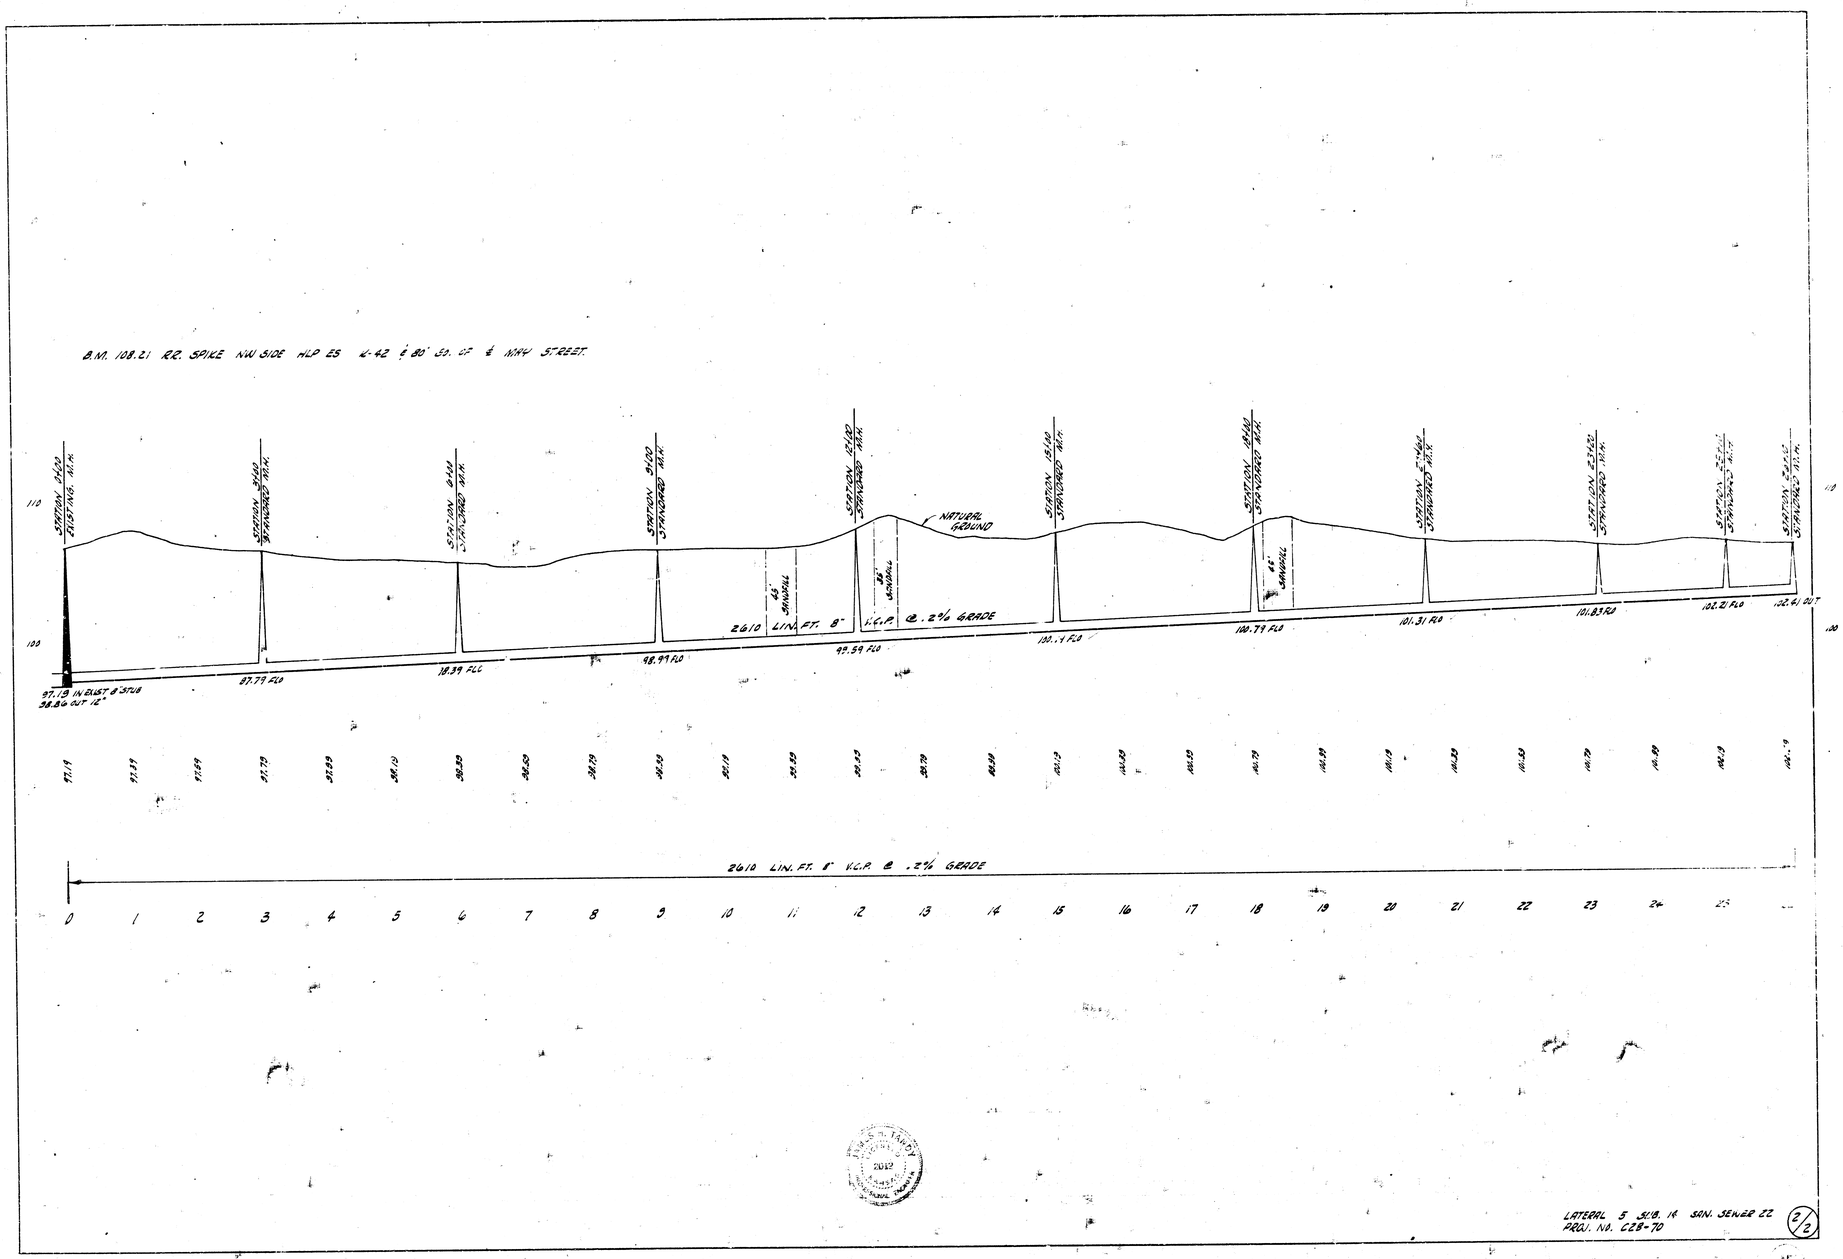

LATERAL 5 SUB. 14 SAN. SEWER 22
PROJ. NO. C28-70

2/2