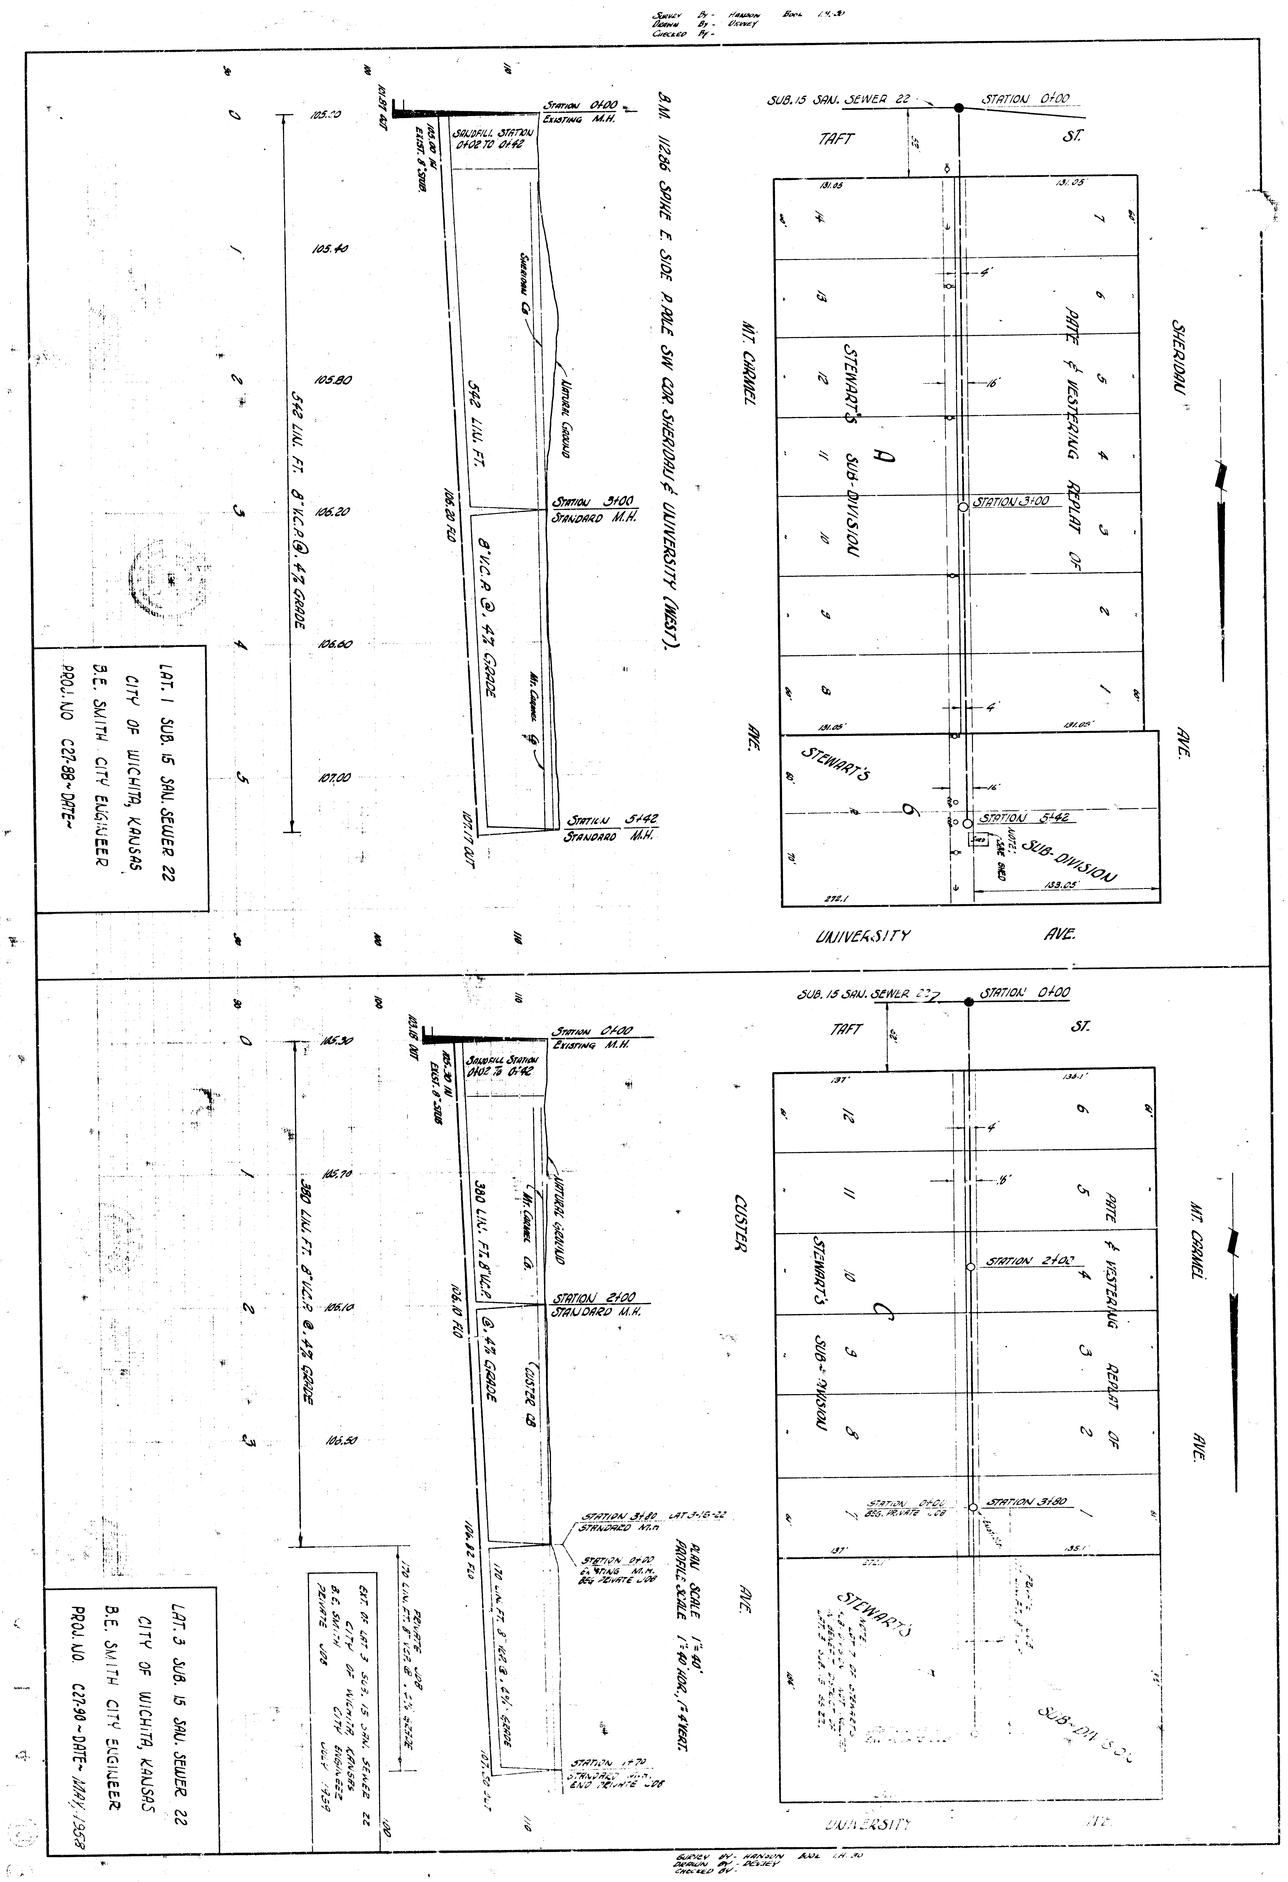

SURVEY BY - HANSON BOOK 1.4.30
DRAWN BY - DEVEY
CHECKED BY -
B.M. 112.86 SPIKE E. SIDE P. POLE SW COR. SHERIDAN & UNIVERSITY (WEST).
SUB. 15 SAN. SEWER 22
STATION 0+00
TAFT ST.
MT. CARMEL AVE.
SHERIDAN AVE.
UNIVERSITY AVE.
STEWART'S SUB-DIVISION
PATE & VESTERING REPLAT OF
STATION 3+00
STATION 5+42
542 LIN. FT. 8" V.C.P. @ 4% GRADE
8" V.C.P. @ 4% GRADE
STATION 0+00 EXISTING M.H.
STATION 3+00 STANDARD M.H.
STATION 5+42 STANDARD M.H.
LAT. 1 SUB. 15 SAN. SEWER 22
CITY OF WICHITA, KANSAS
B.E. SMITH CITY ENGINEER
PROJ. NO. C27-88 ~ DATE ~
CUSTER AVE.
STATION 2+00
STATION 3+80
380 LIN. FT. 8" V.C.P. @ 4% GRADE
PLAN SCALE 1" = 40'
PROFILE SCALE 1" = 40' HOR., 1" = 4' VERT.
LAT. 3 SUB. 15 SAN. SEWER 22
CITY OF WICHITA, KANSAS
B.E. SMITH CITY ENGINEER
PROJ. NO. C27-90 ~ DATE ~ MAY, 1958