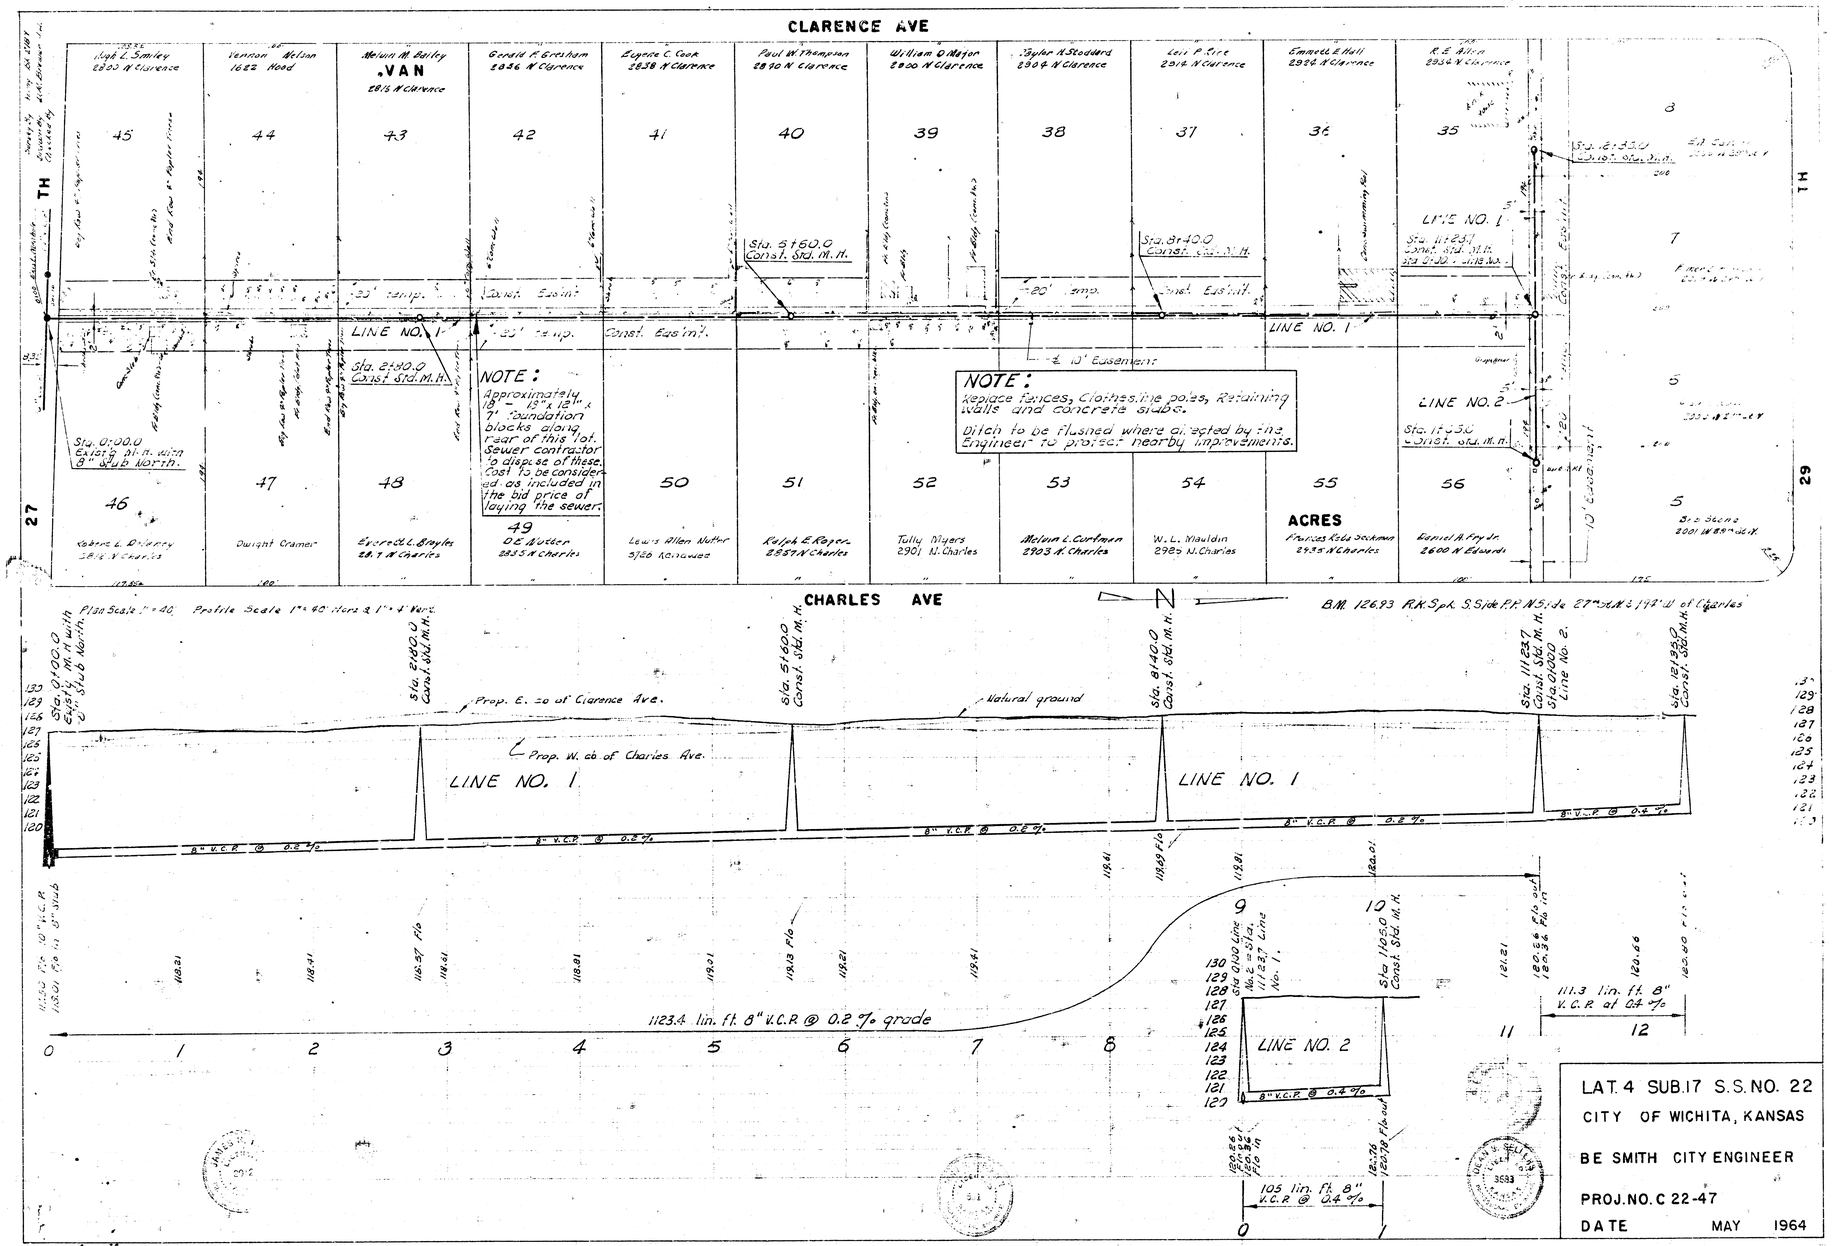
CLARENCE AVE
CHARLES AVE
LINE NO. 1
LINE NO. 2
NOTE:
Approximately 18 - 18"x 18" x 7' foundation blocks along rear of this lot. Sewer contractor to dispose of these. Cost to be considered as included in the bid price of laying the sewer.
NOTE:
Replace fences, Clothes line poles, Retaining walls and concrete slabs.
Ditch to be flushed where directed by the Engineer to protect nearby improvements.
Plan Scale 1" = 40' Profile Scale 1" = 40' Horz & 1" = 4' Vert.
1123.4 lin. ft. 8" V.C.R @ 0.2 % grade
111.3 lin. ft. 8" V.C.R at 0.4 %
105 lin. ft. 8" V.C.R @ 0.4 %
8" V.C.P. @ 0.2 %
8" V.C.P. @ 0.4 %
Natural ground
Prop. E. co of Clarence Ave.
Prop. W. cb. of Charles Ave.
LAT. 4 SUB. 17 S.S. NO. 22
CITY OF WICHITA, KANSAS
B.E. SMITH CITY ENGINEER
PROJ. NO. C 22-47
DATE MAY 1964