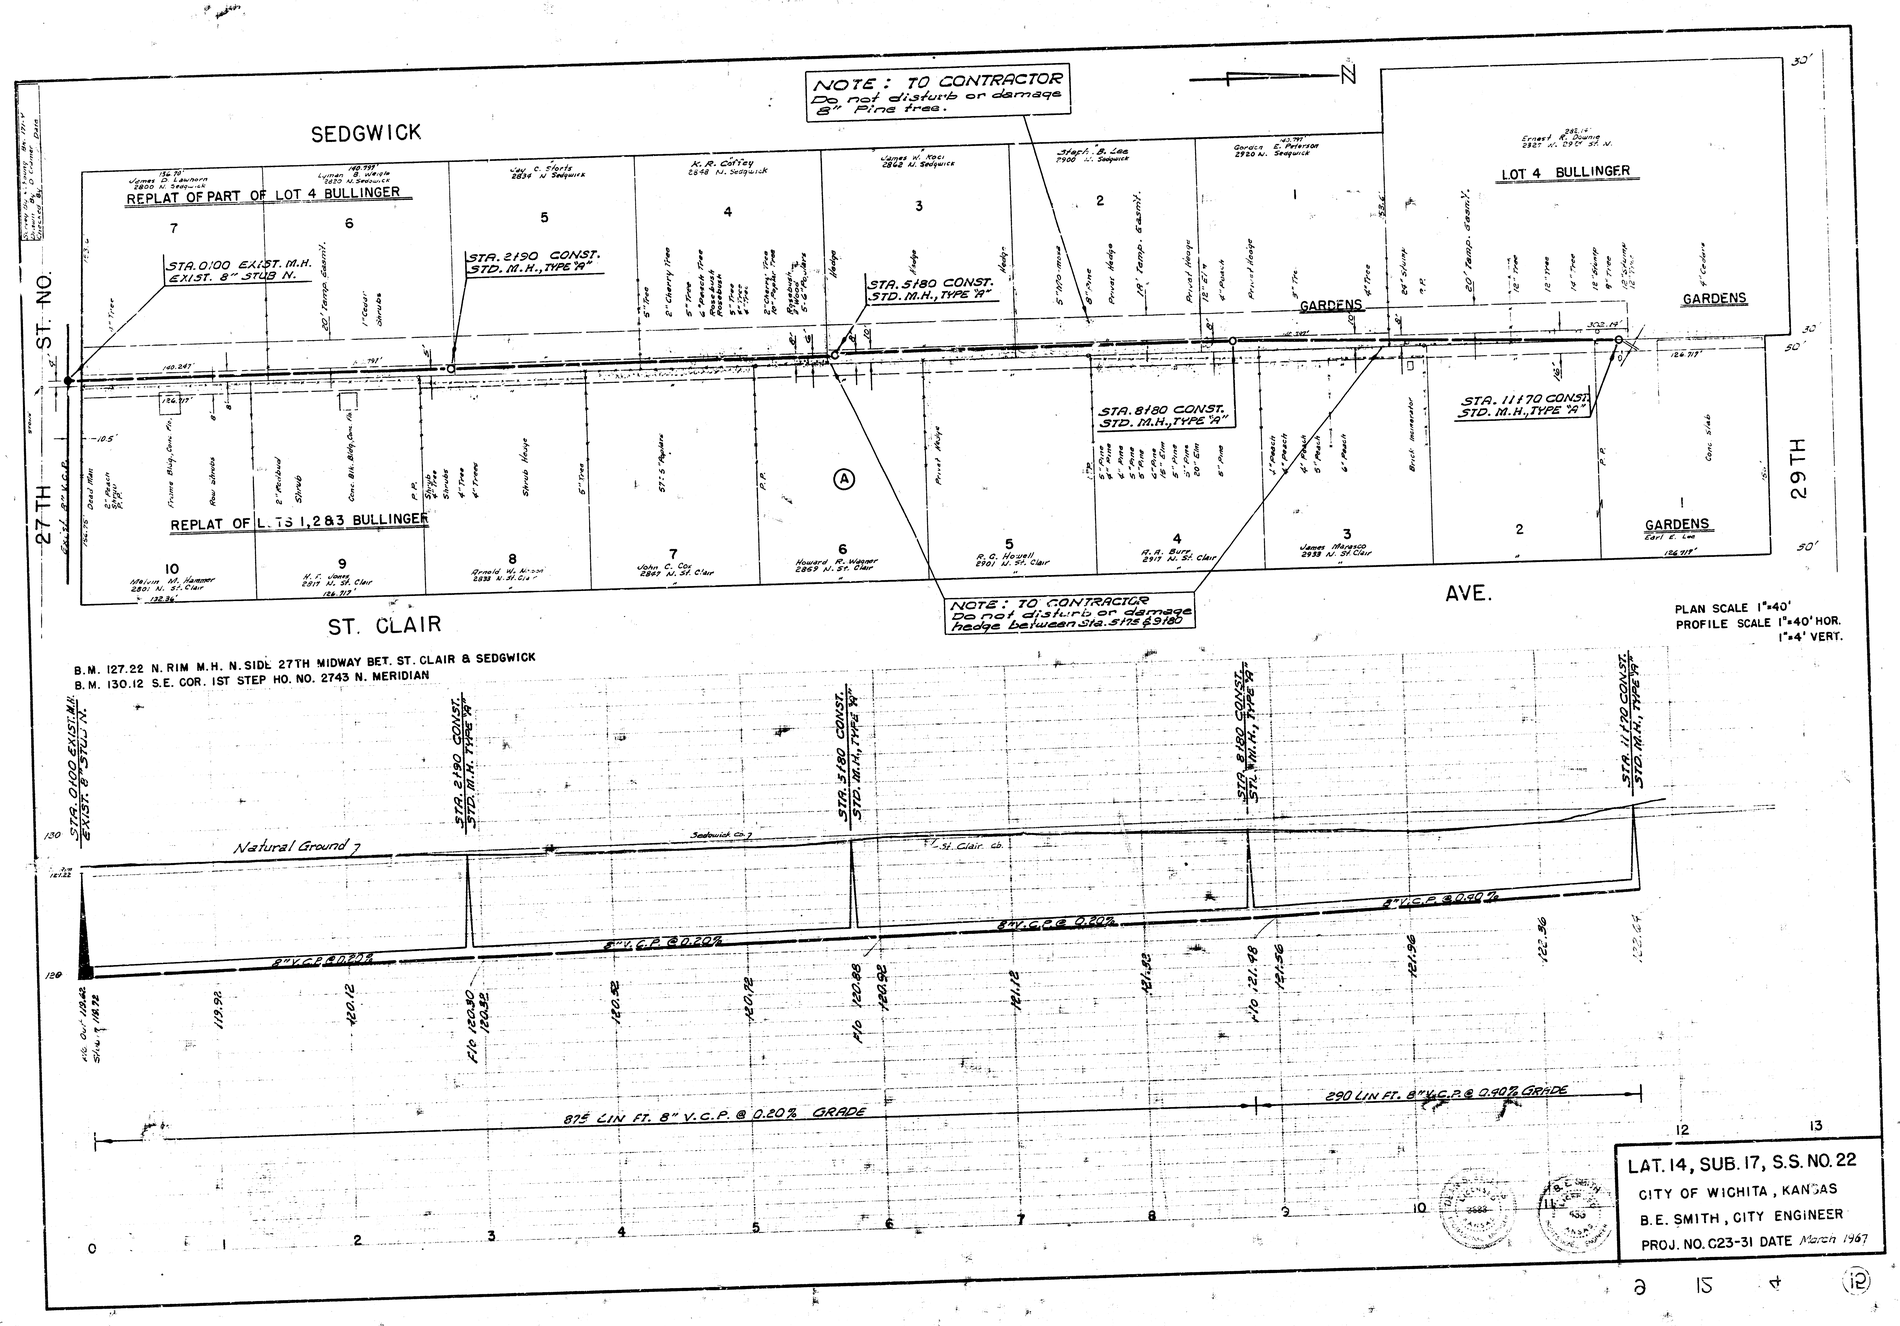
NOTE: TO CONTRACTOR
Do not disturb or damage
8" Pine tree.
SEDGWICK
REPLAT OF PART OF LOT 4 BULLINGER
LOT 4 BULLINGER
STA. 0+00 EXIST. M.H.
EXIST. 8" STUB N.
STA. 2+90 CONST.
STD. M.H., TYPE "A"
STA. 5+80 CONST.
STD. M.H., TYPE "A"
STA. 8+80 CONST.
STD. M.H., TYPE "A"
STA. 11+70 CONST.
STD. M.H., TYPE "A"
GARDENS
27TH ST. NO.
29TH
REPLAT OF LOTS 1,2&3 BULLINGER
ST. CLAIR
AVE.
NOTE: TO CONTRACTOR
Do not disturb or damage
hedge between Sta. 5+75 & 9+80
PLAN SCALE 1"=40'
PROFILE SCALE 1"=40' HOR.
1"=4' VERT.
B.M. 127.22 N. RIM M.H. N. SIDE 27TH MIDWAY BET. ST. CLAIR & SEDGWICK
B.M. 130.12 S.E. COR. 1ST STEP HO. NO. 2743 N. MERIDIAN
Natural Ground
Sedgwick Co.
St. Clair Co.
8" V.C.P. @ 0.20%
8" V.C.P. @ 0.90%
875 LIN FT. 8" V.C.P. @ 0.20% GRADE
290 LIN FT. 8" V.C.P. @ 0.90% GRADE
LAT. 14, SUB. 17, S.S. NO. 22
CITY OF WICHITA, KANSAS
B.E. SMITH, CITY ENGINEER
PROJ. NO. C23-31 DATE March 1967