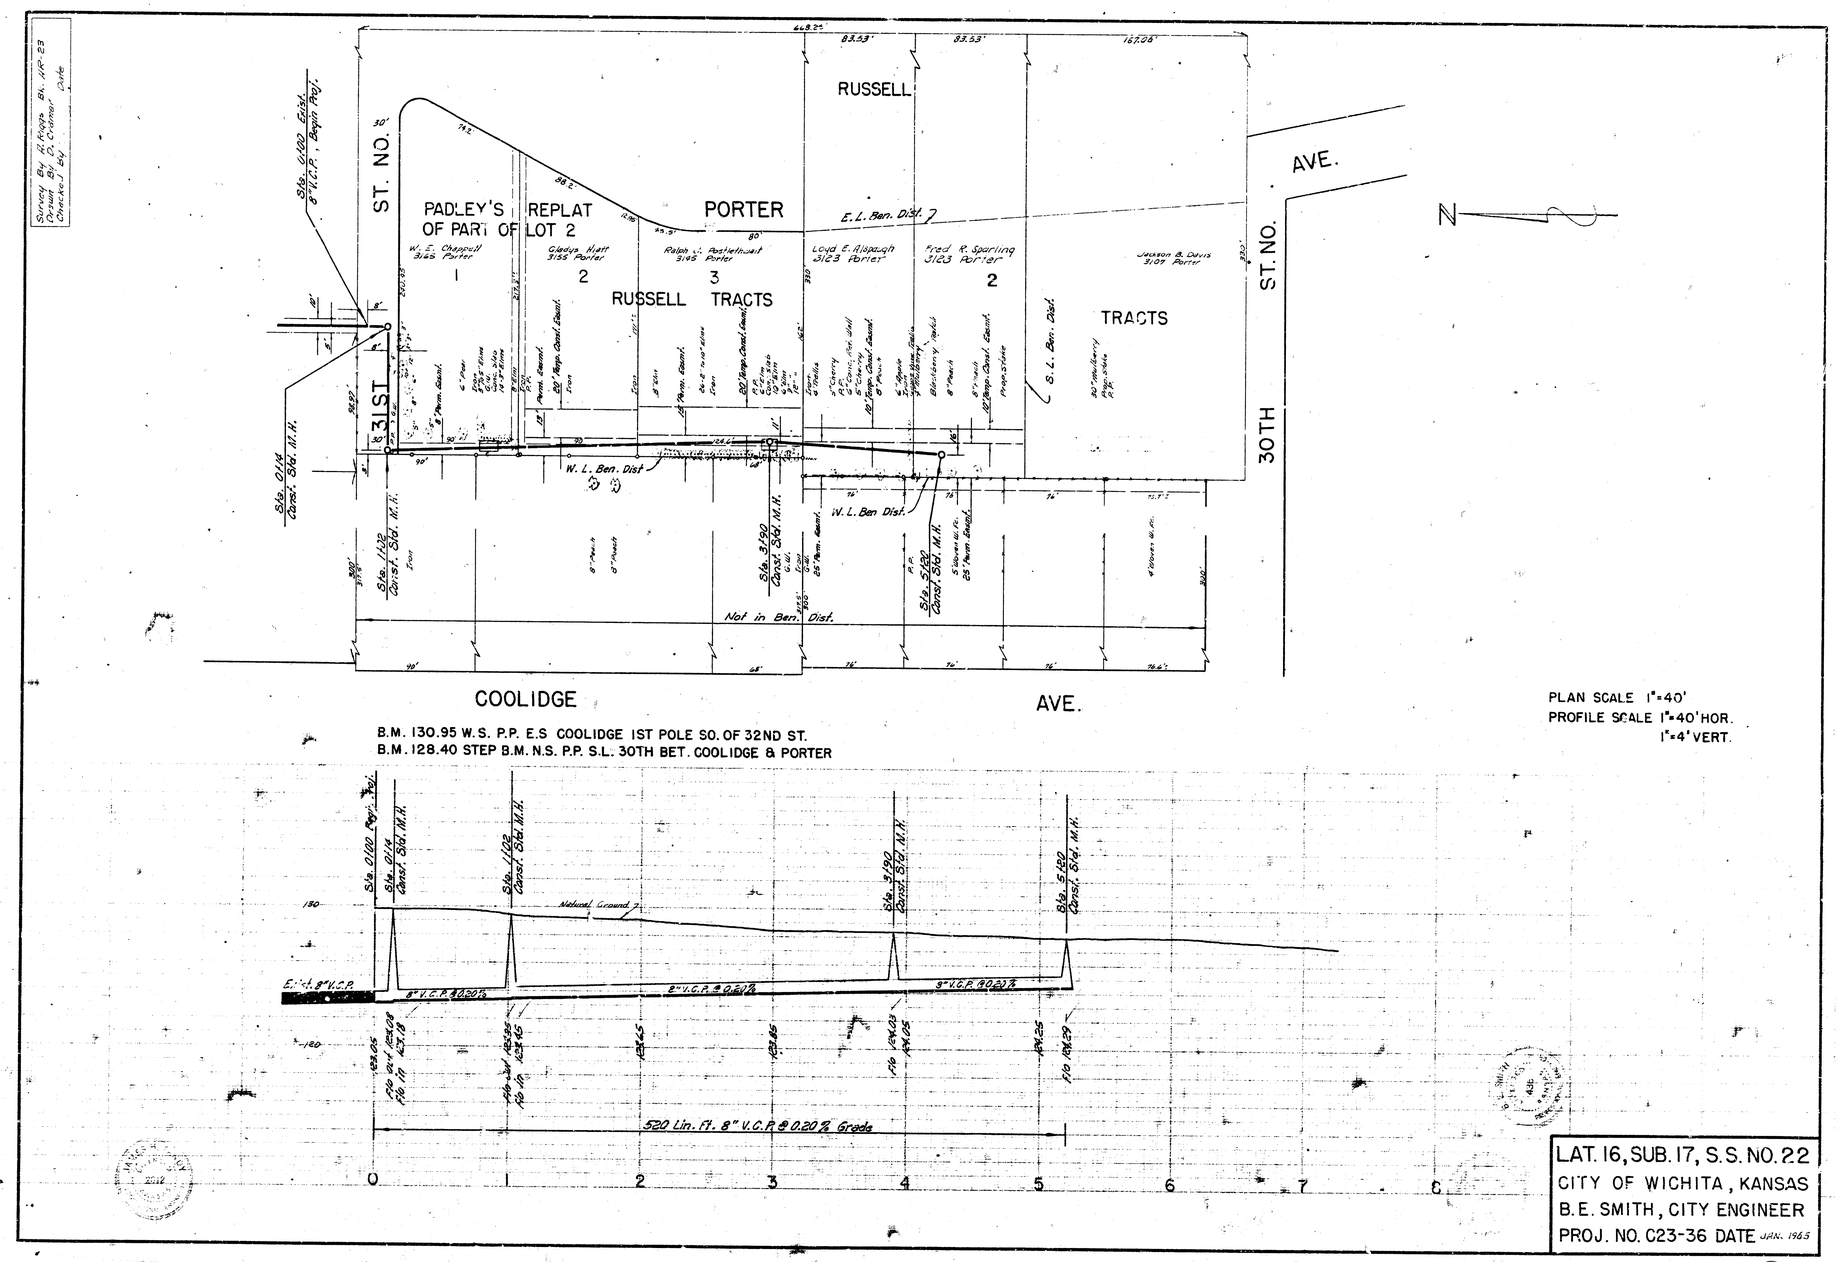

Survey By A. Riggs Bk. HR-23
Drawn By D. Cramer
Checked By Date
31ST ST. NO.
30TH ST. NO.
AVE.
PADLEY'S REPLAT OF PART OF LOT 2
PORTER
RUSSELL
RUSSELL TRACTS
TRACTS
E. L. Ben. Dist.
W. L. Ben. Dist.
S. L. Ben. Dist.
Not in Ben. Dist.
COOLIDGE
AVE.
B.M. 130.95 W.S. P.P. E.S COOLIDGE 1ST POLE SO. OF 32ND ST.
B.M. 128.40 STEP B.M. N.S. P.P. S.L. 30TH BET. COOLIDGE & PORTER
PLAN SCALE 1"=40'
PROFILE SCALE 1"=40' HOR.
1"=4' VERT.
Natural Ground
520 Lin. Ft. 8" V.C.P. @ 0.20% Grade
LAT. 16, SUB. 17, S.S. NO. 22
CITY OF WICHITA, KANSAS
B.E. SMITH, CITY ENGINEER
PROJ. NO. C23-36 DATE JAN. 1965