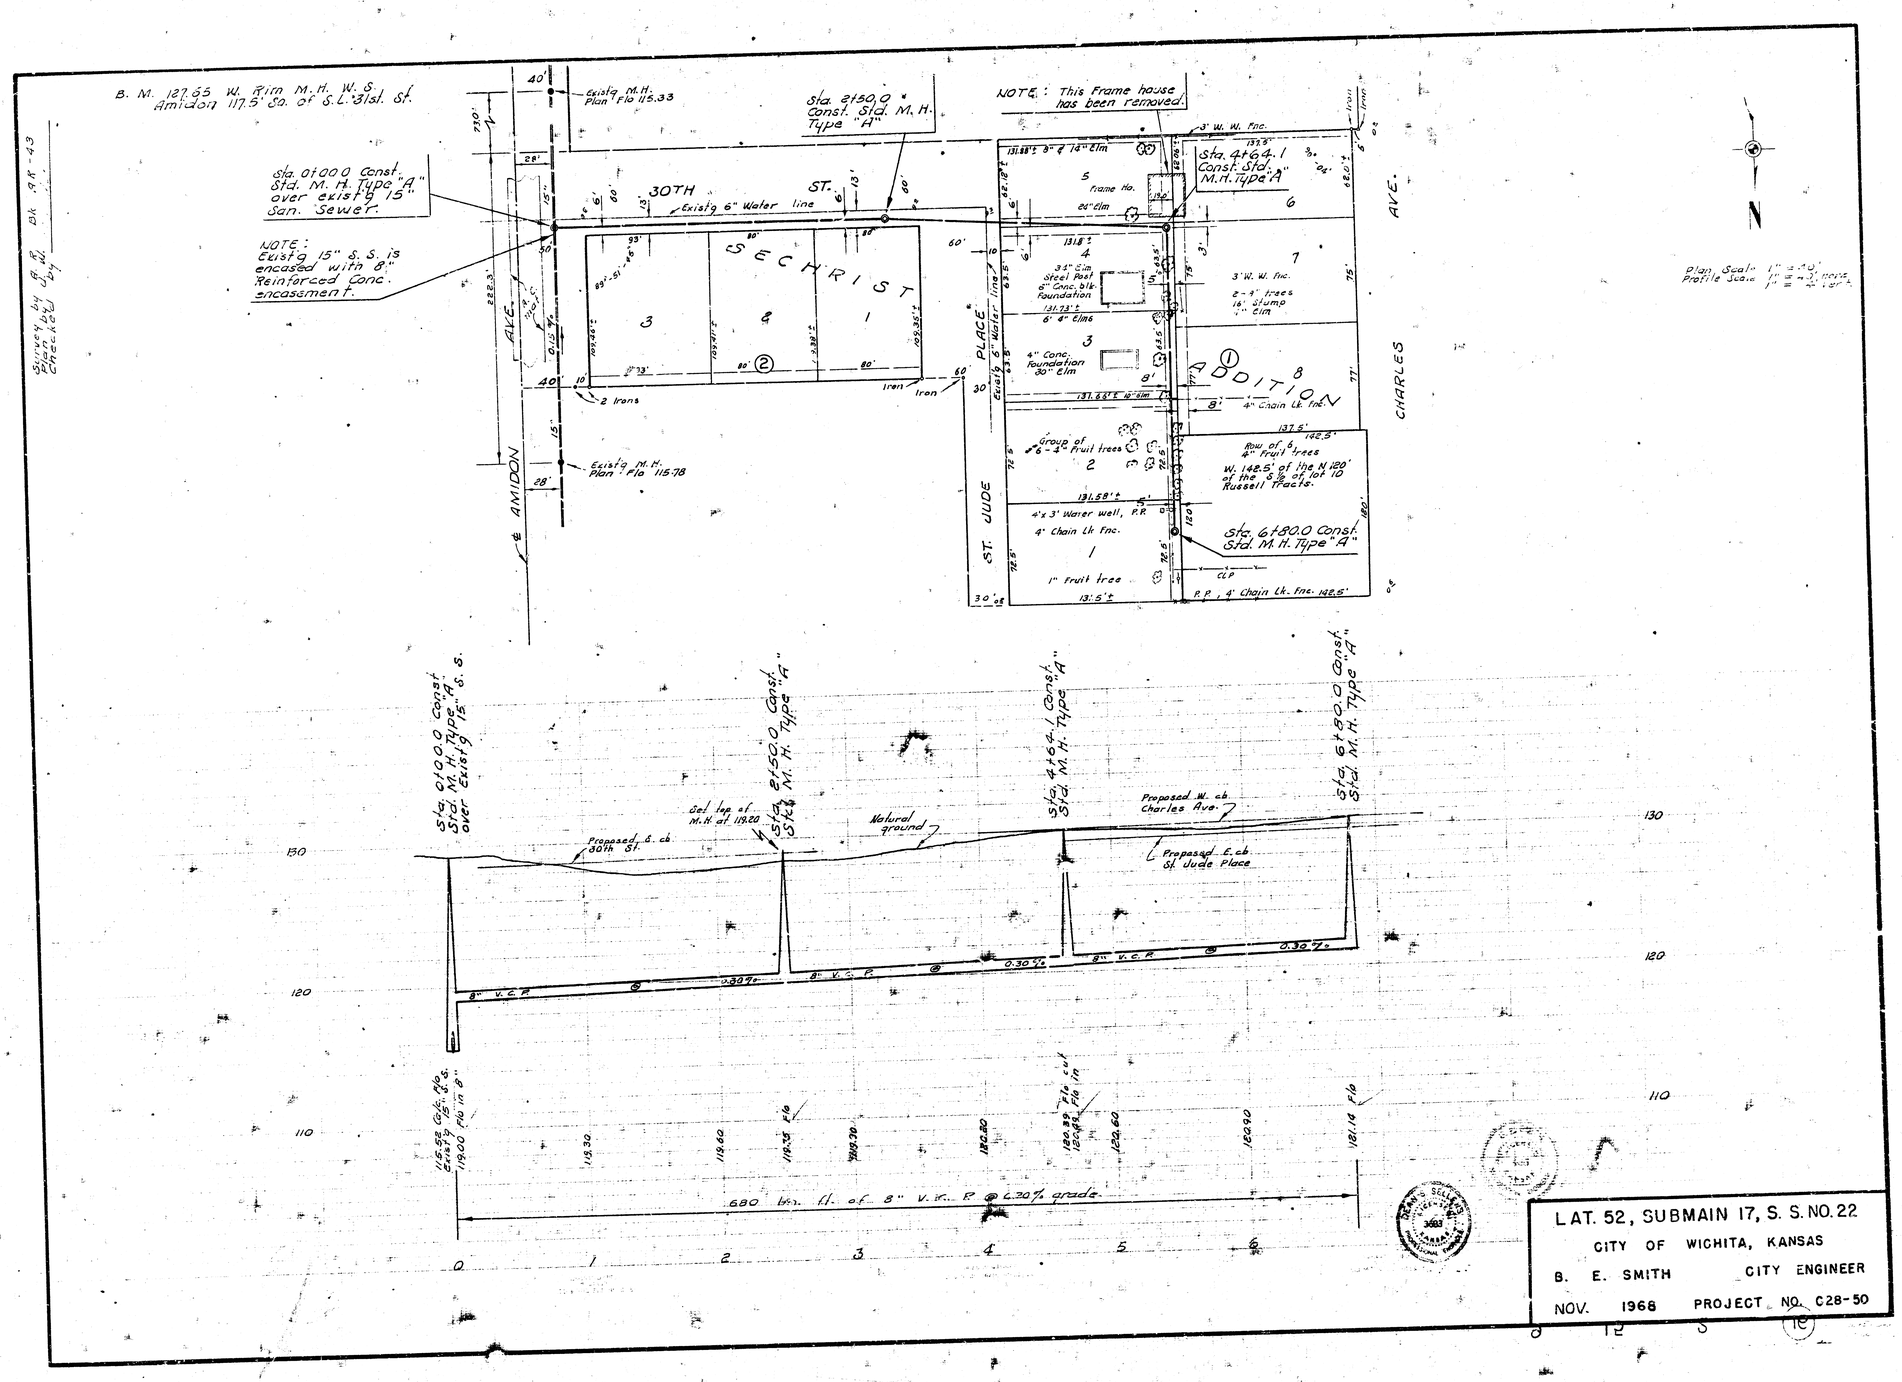
B. M. 127.65 W. Rim M.H. W.S. Amidon 117.5' So. of S.L. 31st St.
Survey by B.E.S. Bk. 19 K-43
Check by
Existg M.H. Plan File 115.33
Sta. 2+50.0 Const. Std. M.H. Type "A"
NOTE: This Frame house has been removed.
3' W. W. Fnc.
Sta. 0+00.0 Const. Std. M.H. Type "A" over existg 15" San. Sewer.
NOTE: Existg 15" S.S. is encased with 8" Reinforced Conc. encasement.
30TH ST.
Existg 6" Water line
Sta. 4+64.1 Const. Std. M.H. Type "A"
SECHRIST ADDITION
AMIDON AVE.
ST. JUDE PLACE
CHARLES AVE.
Existg M.H. Plan File 115.78
2 Irons
Iron
Frame Ho.
4" Chain Lk. Fnc.
Group of 6-4" Fruit trees
Row of 5 4" Fruit trees
W. 142.5' of the N 120' of the S½ of lot 10 Russell Tracts.
4's 3' Water well, P.R.
1" Fruit tree
Sta. 6+80.0 Const. Std. M.H. Type "A"
P.P., 4' Chain Lk. Fnc. 142.5'
Plan Scale 1" = 40'
Profile Scale 1" = 4' vert.
Sta. 0+00.0 Const. Std. M.H. Type "A" over existg 15" S.S.
Sta. 2+50.0 Const. Std. M.H. Type "A"
Sta. 4+64.1 Const. Std. M.H. Type "A"
Sta. 6+80.0 Const. Std. M.H. Type "A"
Set top of M.H. at 119.20
Natural ground
Proposed S. cb 30th St.
Proposed W. cb Charles Ave.
Proposed E. cb St. Jude Place
8" V.C.P. @ 0.30%
680 lin. ft. of 8" V.C.P. @ 0.30% grade.
LAT. 52, SUBMAIN 17, S. S. NO. 22
CITY OF WICHITA, KANSAS
B. E. SMITH CITY ENGINEER
NOV. 1968 PROJECT NO. C28-50